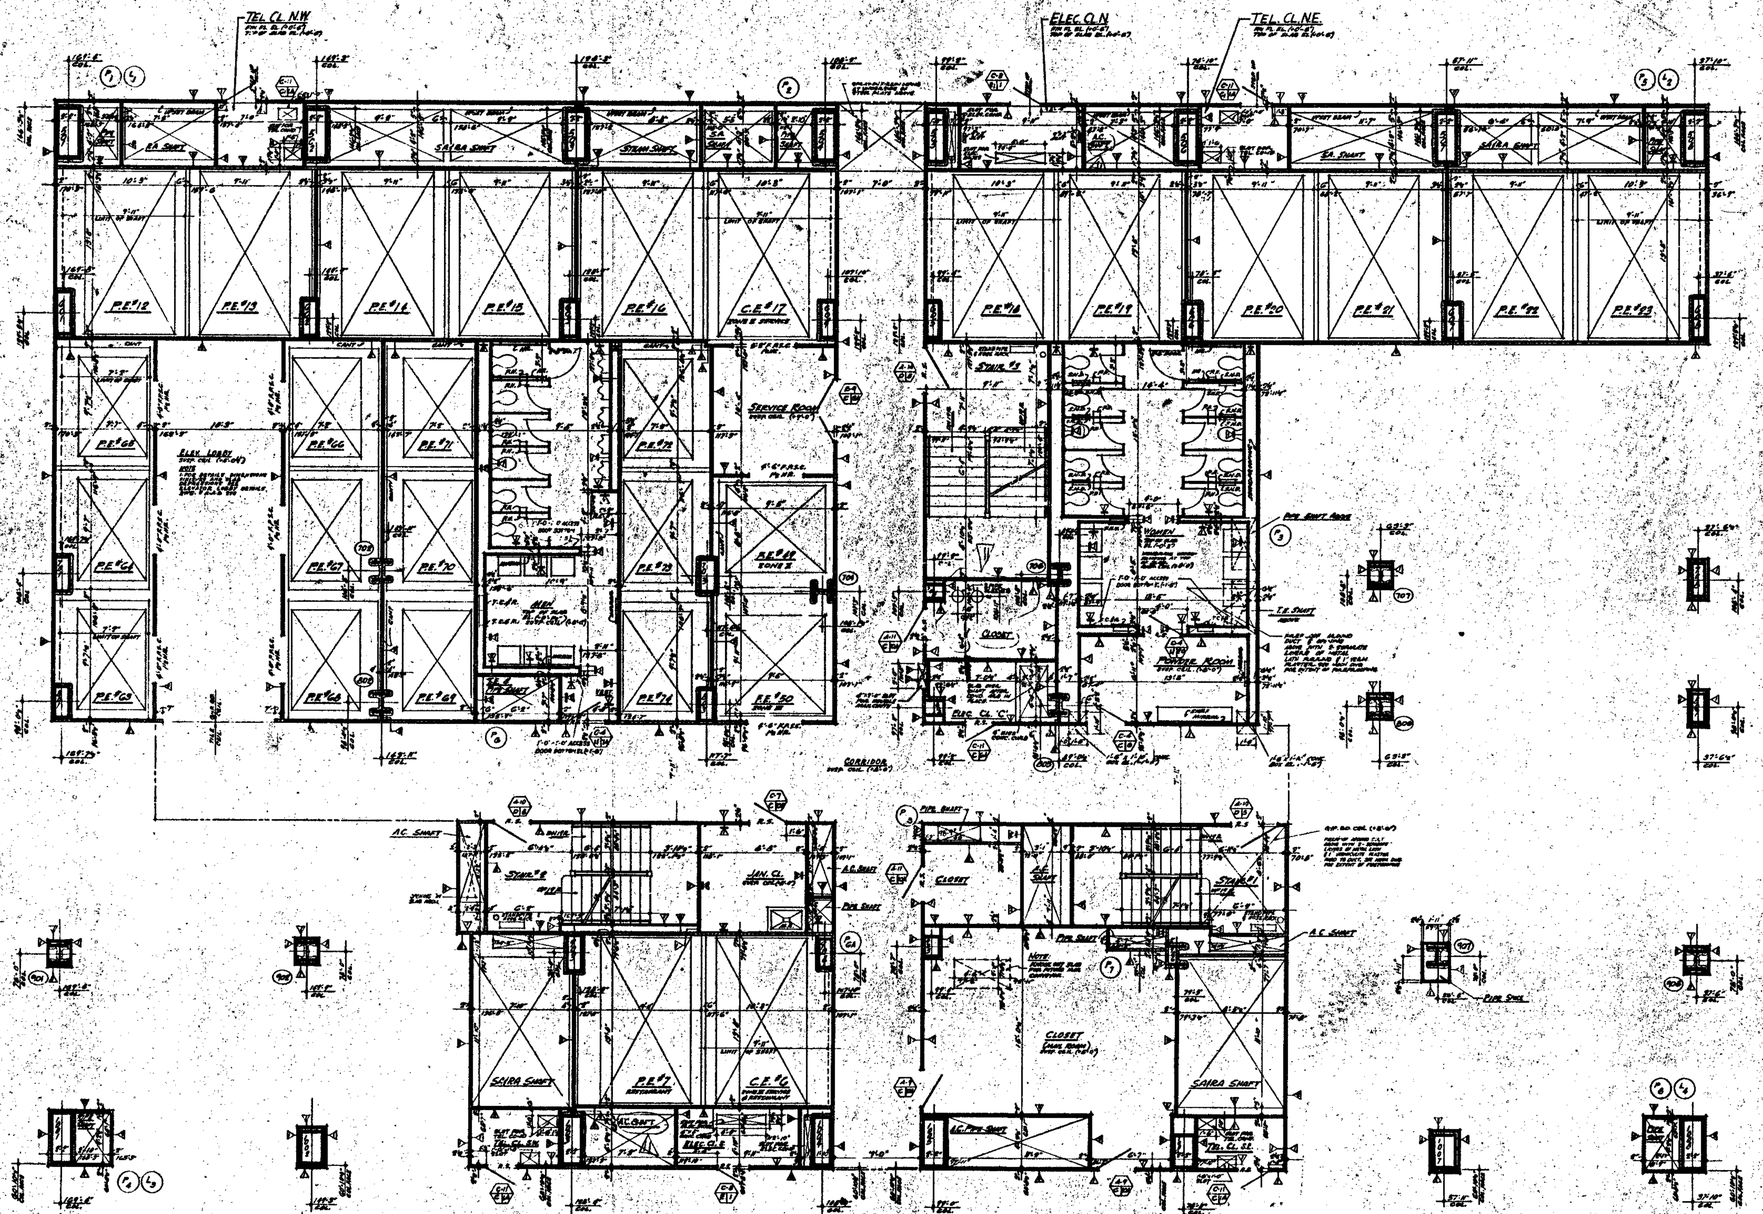


NOTES

1. FOR GENERAL NOTES, KEY TO MATERIALS, SYMBOLS, ABBREVIATIONS, FINISH SCHEDULE, DOOR SCHEDULE AND SCHEDULES OF DRAWINGS SEE DRAWINGS A-A-1 TO A-A-4.
2. FOR COMPLETE ½" SCALE FLOOR PLAN SEE DRAWING # A-A-100.
3. ALL ELEVATIONS GIVEN THUS (X.XX'-0") ARE IN RELATION TO FINISH FLOOR.
4. FOR MECHANICAL AND ELECTRICAL LAYOUTS SEE RESPECTIVE ENGINEERS DRAWINGS.
5. FOR TYPICAL STAIR DETAILS SEE DRAWINGS A-A-504 AND A-A-506.
6. ALL TRENCH HEADERS TO BE FURRED-DOWN AT UNDERSIDE OF SLAB FOR A WIDTH OF 4'-0" WITH A GRAY-IN, TYPE OF FURRING SEE ARCHITECTURAL SPECIFICATIONS FOR TYPE & ELECTRICAL ENGINEER'S & CONTRACTOR'S APPROVED SHOP DRAWINGS FOR LOCATION & EXTENT OF TRENCH HEADERS & FURRING.
7. FINISH FLOOR ELEVATION AND TOP OF SLAB ELEVATIONS ARE (TYP.) UNLESS OTHERWISE SHOWN OR NOTED.
8. PROVIDE STOP CONTROLS @ 7' ALL MEN AND WOMENS TOILETS. 1-10" DIAMETER, AT EACH LAVATORY. NOTE: DRAWS TO BOW SPRINGS ON TILE TO BE LOCATED IN ACCORDANCE WITH TILE CATALOG SH. TYPICAL TOILET DETAILS DWG # A-A-501-04.
9. WHERE NO SUSPENDED CEILINGS ARE CALLED FOR, SUCH AS IN CLOSETS, STAIR, PASSAGES ETC., BOTTOM ELEVATION OF FURRING AND STRUCTURAL SHALL BE MAINTAINED AT 8'-6" ABOVE FINISHED FLOOR, TO PROVIDE FOR FUTURE CEILING INSTALLATION AND CLEARANCE OF FULL HEIGHT DOORS.
10. EXTENT OF PUBLIC CORRIDOR, CEILING IS INDICATED THUS: _____
11. A 2-HOUR F.R. PARTITION IS REQUIRED ON ALL MAIN CORRIDORS OVER 100 LINEAR FEET OF ACTUAL CORRIDOR IN ANY STORY. SEE DRAWINGS A-A-1 THRU A-A-4 FOR FURTHER HORIZONTAL FIRE TYPICAL DETAILS.
12. FOR PLENUM PARTITIONING OF AREAS ENCLOSING CEILINGS AND TYPICAL PARTITION DETAILS SEE DRAWINGS A-A-506 TO A-A-512.

BULLETINS NOT DATED ARE IN THE PROCESS OF COMPLETION

CONTRACT NO.	DRAWING	DWG. #	BY
	5-13-70	A-75	AM
	1-8-70	A-51	AB
	1-30-70	A-69	AM
	1-30-70	A-67	AM
	6-23-69	A-21	DG
	6-23-69	A-24	DG
	6-19-69	A-17	DG
	6-19-69	A-69	DG
	5-1-68	A-10	DG
	4-29-68	A-6	DG
	2-8-71	A 16.6	GBL

REVISIONS

REVISIONS

REGISTERED ARCHITECT — STATE OF NEW YORK

APPROVED

CHIEF, PLANNING DIVISION

DATE

THE WORLD TRADE CENTER

THE PORT OF NEW YORK AUTHORITY

MINORU YAMASAKI & ASSOCIATES — MINORU YAMASAKI, ARCHITECT

EMERY ROTH & SONS — RICHARD ROTH, ARCHITECT

WORTHINGTON, SKILLING, HELLE & JACKSON — STRUCTURAL ENGINEERS

JAROS, BAUM & BOLLES — MECHANICAL ENGINEERS

JOSEPH R. LORING & ASSOCIATES — ELECTRICAL ENGINEERS

THE PORT OF NEW YORK AUTHORITY — PLANNING DIVISION

TITLE: 64TH FLOOR CORE "A"

½" = 1'0"

SCALE: ½" = 1'0"

DRAWING NUMBER: A-A 101