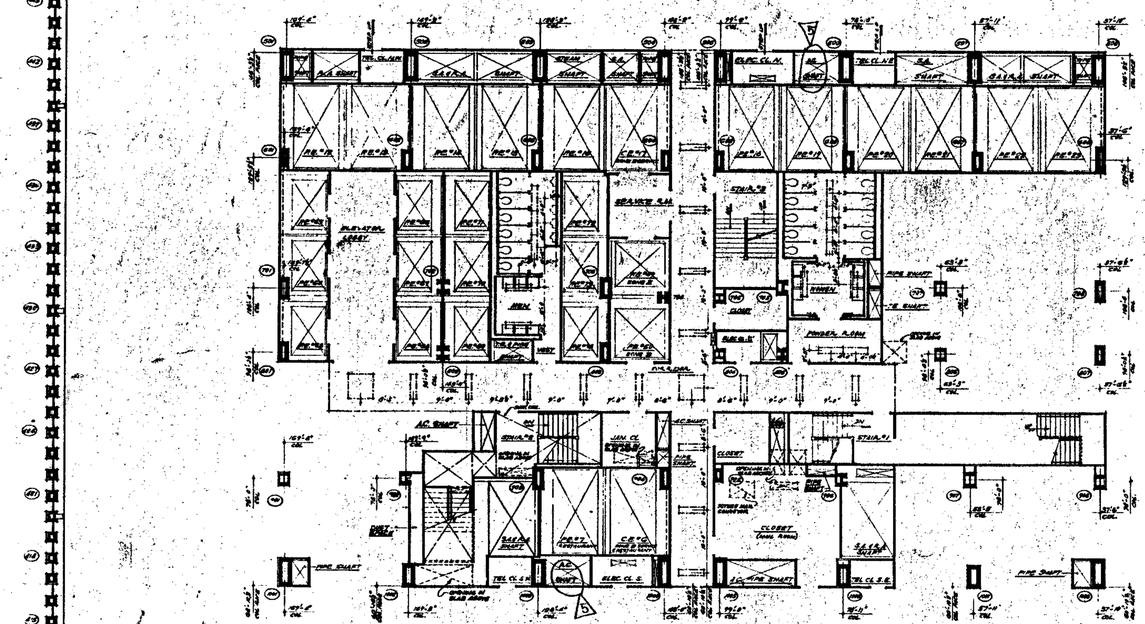


North

NOTES

1. FOR GENERAL NOTES, KEY TO MATERIALS, SYMBOLS, ABBREVIATIONS FINISH SCHEDULES, DOOR SCHEDULES OR DRAWINGS SEE DRAWINGS # A-A-1 TO A-A-5
2. FOR COMPLETE FUNCTIONS AND NOTES OF CORE PLAN SEE 1/8" SCALE CORE DRAWING # A-A-105
3. ALL ELEVATIONS GIVEN THUS (99'-0") ARE IN RELATION TO FINISH FLOOR.
4. FOR MECHANICAL AND ELECTRICAL LAYOUTS SEE ASSOCIATE ENGINEERS' DRAWINGS
5. ALL PARTITIONS INDICATED TO BE FOR EMPLOYERS AT UNDERSIDE OF SLAB ABV. & WIDTH IS 6'-0" WITH A QUALITY 3½" TYPE PARTITIONS. SEE ARCHITECTURAL SPECIFICATION FOR TYPE AND ELECTRICAL ENGINEERS AND CONTRACTORS DRAWINGS SHOWING THE LOCATION AND EXTENT OF PARTITIONS REQUIRING FIRE PROOFING.
6. CEILINGS AND TOILET & UTILITIES LAYOUTS AS SHOWN FOR ARCHITECTURAL DETAILS, UTILITIES SEE ELECTRICAL DRAWINGS AND ARCHITECTURAL DETAILS
7. INVERT LEVELS, ELEVATIONS AND TOP SLAB ELEVATIONS ARE TYP., UNLESS OTHERWISE SHOWN OR NOTED.
8. WHERE NO SUSPENDED CEILINGS ARE CALLED FOR, BACK OF FIXTURES, STAIR PASSAGES ETC., BOTTOM ELEVATION OF ALL PIPING AND DUCTWORK SHALL BE MAINTAINED AT 8'-6" ABOVE FINISHED FLOOR, TO PROVIDE FOR FUTURE CEILING INSTALLATION AND CLEARANCE OF FULL HEIGHT DOORS.
9. POINT OF PUBLIC CHANGING GRADE IS INDICATED THUS: _____

BULLETINS NOT DATED ARE IN THE PROCESS OF COMPLETION

CONTRACT NO. DRAWING DATE: 1-1-68

NO.	DATE	SUBJECT	BY
1	6-8-71	A-104	GBL
2	5-13-71	A-74	AH
3	1-20-70	A-69	RC
4	1-30-70	A-69	RC
5	9-25-69	A-17	RC

REVISIONS

APPROVED
CHIEF, PLANNING DIVISION
DATE

REGISTERED ARCHITECT MINORU YAMASAKI N.Y.S.

THE WORLD TRADE CENTER

THE PORT OF NEW YORK AUTHORITY

MINORU YAMASAKI & ASSOCIATES — MINORU YAMASAKI, ARCHITECT
EMERY ROTH & SONS — RICHARD ROTH, ARCHITECT
WORTHINGTON, SKILLING, HELLE & JACKSON — STRUCTURAL ENGINEERS
JAROS, BAUM & BOLLES — MECHANICAL ENGINEERS
JOSEPH C. LORING & ASSOCIATES — ELECTRICAL ENGINEERS
THE PORT OF NEW YORK AUTHORITY — PLANNING, DEVELOPMENT, CONSTRUCTION

66TH FLOOR PLAN

SCALE: 1/8" = 1'-0" — DRAWN: — CHECKED: — DATE: 7-27-67

A-A-104