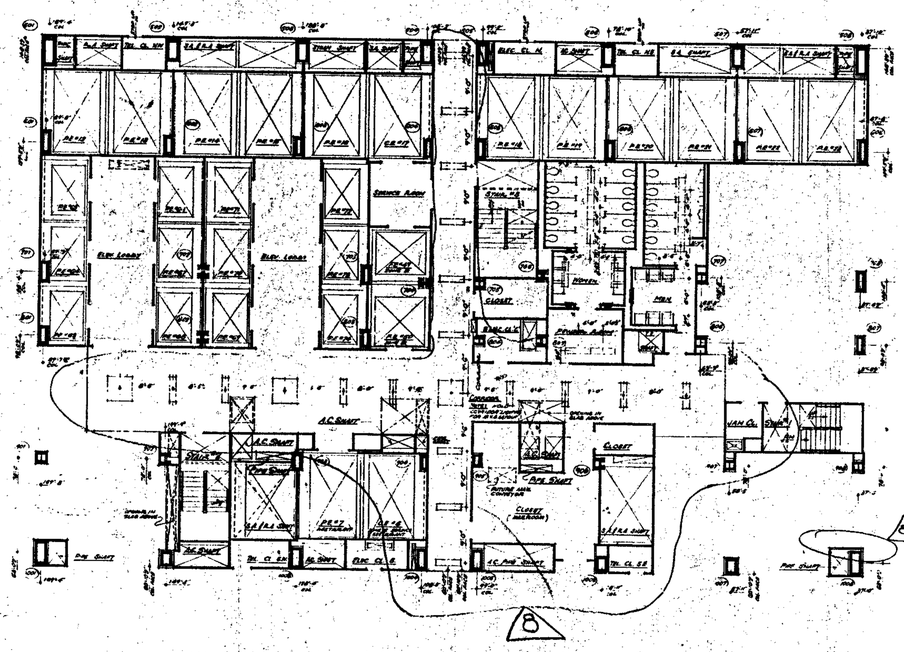


NORTH

NOTES

1. FOR GENERAL NOTES, KEY TO MATERIAL SYMBOLS, ABBREVIATIONS FINISH SCHEDULES, ETC. SEE FLOOR PLANS & REFLECTED CEILING PLANS OF BUILDING SERIES "A-A-1" TO A-A-9
2. FOR COMPLETE DIMENSIONS, LAYOUT OF CEILING GRIDS SEE 1/8" SCALE CORE PLANS "A-A-107"
3. ALL ELEVATIONS GIVEN ARE (UNLESS NOTED) AS IN RELATION TO FINISH FLOOR.
4. FOR MECHANICAL & ELECTRICAL LAYOUTS SEE REFLECTIVE CEILING PLANS
5. ALL PUBLIC HEIGHTS TO BE MEASURED AT UNDERSIDE OF SLAB FOR A WIDTH OF 4'-0" AT A CENTER LINE OF DOOR OPENING SEE ARCHITECTURAL SPECIFICATIONS FOR MECHANICAL & ELECTRICAL EQUIPMENT, CONSTRUCTION ANALYSIS AND PLANS FOR LOCATION & EXTENT OF FIRE RATED CONSTRUCTION & FIREPROOFING
6. DRAWINGS & DETAILS SHOW LAYOUT OF CHANNEL TYPE ALL OTHER LIGHTING SEE ELECTRICAL PLANS & ARCHITECTURAL DETAILS
7. FINISH FLOOR ELEVATION 1'-0" OR SLAB ELEVATIONS ARE LISTED UNLESS OTHERWISE SHOWN OR NOTED.
8. WHERE NO SUSPENDED CEILINGS ARE CALLED FOR, SUCH AS IN CLOSETS, CAR PASSAGES ETC. BOTTOM ELEVATION OF ALL PIPING AND DUCTWORK SHALL BE MAINTAINED AT NOT ABOVE FINISHED FLOOR TO PROVIDE FOR RECESS CEILING INSTALLATION AND CLEARANCE OF FULL HEIGHT DOORS.
9. EXTENT OF PUBLIC CORRIDOR CEILING IS INDICATED THUS: _____

BUILDING NOT RATED AS IN THE PROCESS OF COMPLETION

CONTRACT NO. DRAWING date 5-1-68

| NO. | DATE | DESCRIPTION | BY |
|---|---|---|---|
| 1 | 11-19-70 | A-118 | L.C. |
| 2 | 4-27-71 | A-119 | L.C. |
| 3 | 6-18-71 | A-164 | O.B.L. |
| 4 | 6-18-71 | A-164 | O.B.L. |
| 5 | 5-15-72 | A-74 | A.H. |
| 6 | 1-30-70 | A 58 | E.C. |
| 7 | 1-30-70 | A 65 | E.C. |
| 8 | 6-15-66 | A-17 | O.L.B. |

REVISIONS

REGISTERED ARCHITECT — STATE OF NEW YORK

APPROVED

CHIEF, PLANNING DIVISION

Date

# THE WORLD TRADE CENTER

THE PORT OF NEW YORK AUTHORITY

MINORU YAMASAKI & ASSOCIATES — MINORU YAMASAKI, ARCHITECT
EMERY ROTH & SONS — RICHARD ROTH, ARCHITECT
WORTHINGTON, SKILLING, HELLE & JACKSON — STRUCTURAL ENGINEERS
JAROS, BAUM & BOLLES — MECHANICAL ENGINEERS
JOSEPH R. LORING & ASSOCIATES — SOILS ENGINEERS
THE PORT OF NEW YORK AUTHORITY — PAVING, UTILITIES, FOUNDATIONS

TITLE: 67TH FLOOR PLAN

| | | | |
|---|---|---|---|
| DRAWN | | CHECKED | |
| SCALE | 1/8"=1'-0" | DATE | 9 DEC 69 |
| PROJECT NUMBER | | SHEET | OF |
| DRAWING NUMBER | | A-A-106 | |