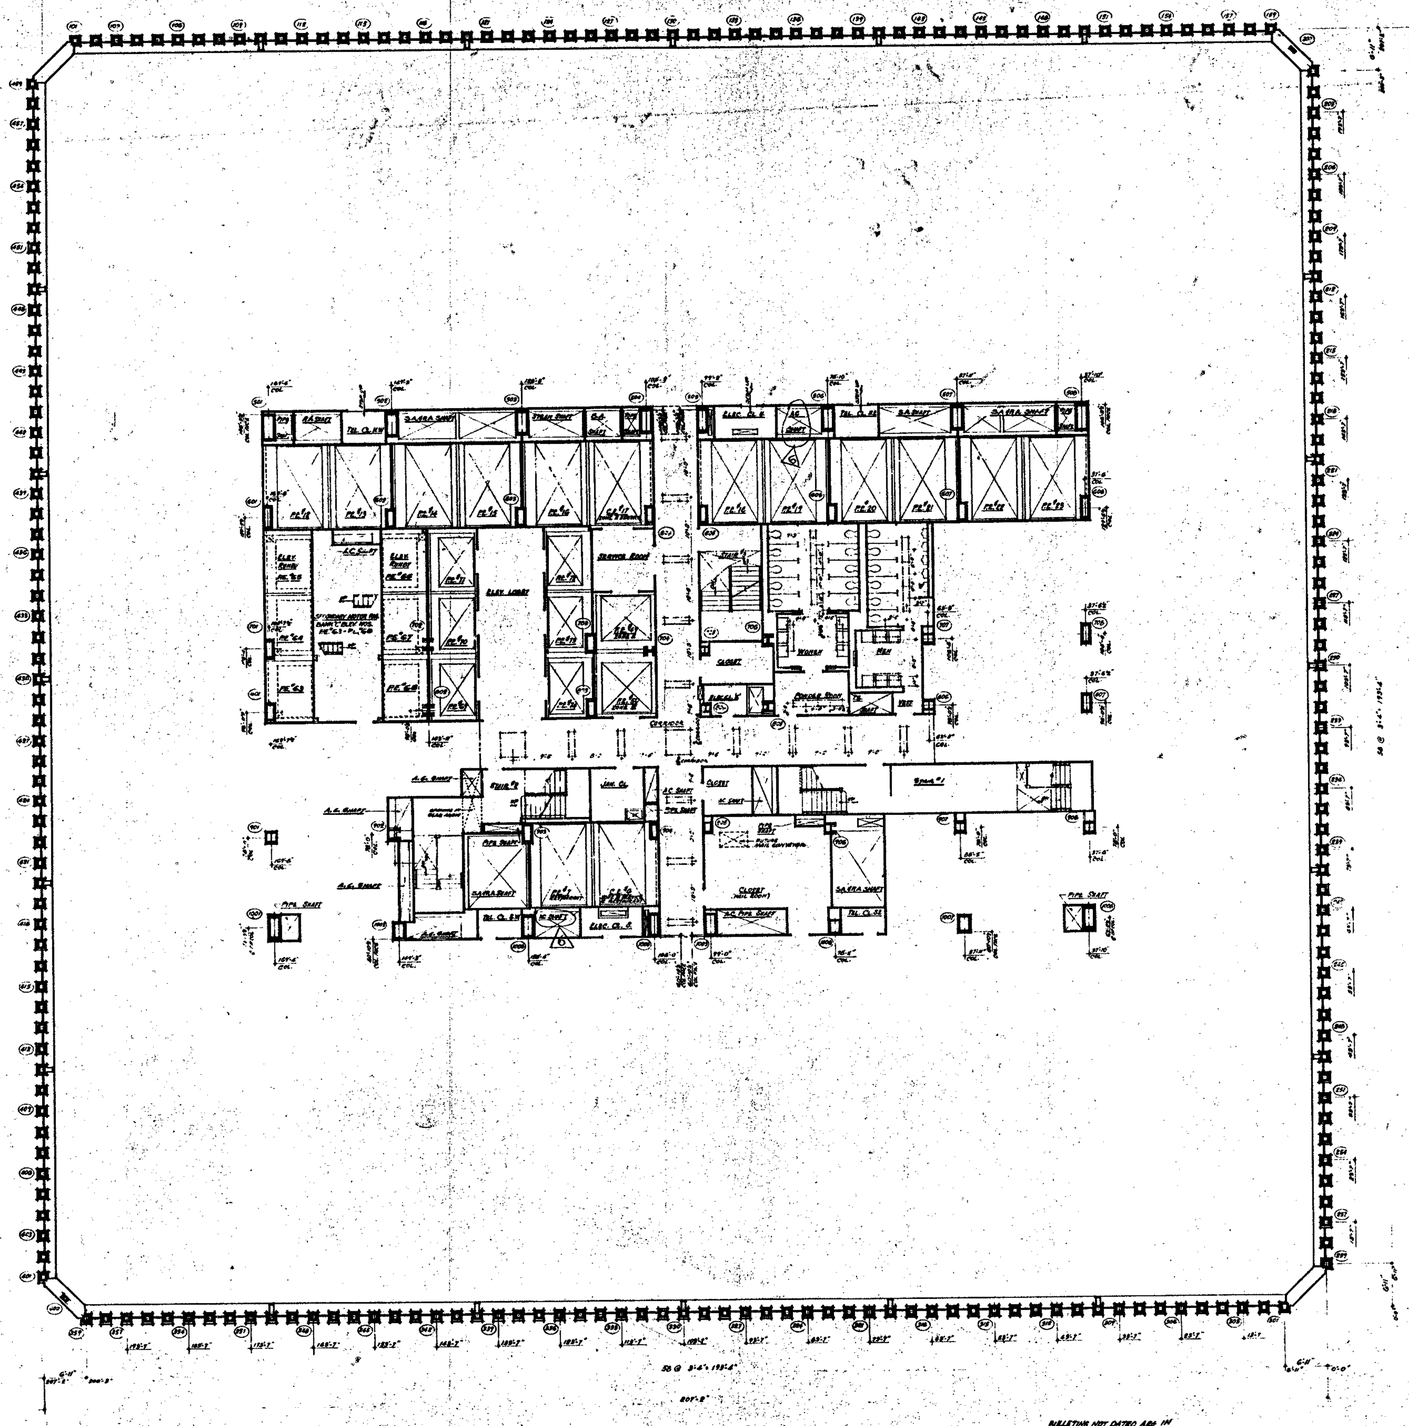


NOTES:

1. FOR GENERAL NOTES, KEY TO MATERIALS, SYMBOLS, ABBREVIATIONS THESE SCHEDULES, DOOR SCHEDULES AND SCHEDULES OF DRAWINGS SEE DRAWINGS A-A-1 TO A-A-4
2. FOR COMPLETE DIMENSIONS AND NOTES IN CORE AREA SEE ¼" SCALE CORE DRAWINGS A-A-101
3. ALL ELEVATIONS GIVEN IN THIS (10-0") ARE IN RELATION TO DATUM FLOOR
4. FOR MECHANICAL AND ELECTRICAL LAYOUTS SEE RESPECTIVE SUBSIDIARY DRAWINGS
5. [illegible] HEATERS TO BE DETERMINED BY LOCATION OF PIPE RISERS & SHOWN ON MECHANICAL DRAWINGS. SEE ARCHITECTURAL DETAILS FOR TYPE AND ELECTRICAL DRAWINGS FOR CONNECTIONS AND DETAILS OF INSTALLATION
6. COVE BASE AND TOILET CEILING HEIGHT AS SHOWN. SEE ALL OTHER CEILING DETAILS ON ELECTRICAL DRAWINGS AND ARCHITECTURAL DETAILS
7. FINISH FLOOR ELEVATIONS AND TOPS OF SLAB ELEVATIONS ARE ITALICIZED UNLESS OTHERWISE SHOWN OR NOTED.
8. WHERE NO SUSPENDED CEILINGS ARE CALLED FOR - SUCH AS IN CLOSETS, STAIR ENCLOSURES ETC. PORTION BELOW BOTTOM OF ALL PIPINGS AND DUCTWORK SHALL BE MAINTAINED 8'-8½" ABOVE FINISH FLOOR. TO PROVIDE FOR FUTURE CEILING INSTALLATION AND CLEARANCE OF FULL HEIGHT DOORS.
9. EXTENT OF PUBLIC CORRIDOR CEILING IS INDICATED THUS: [illegible]

BULLETINS NOT DATED ARE IN THE PROCESS OF COMPLETION

CONTRACT BID DRAWING date 9-1-68

NO.	DATE	REVISION	NO.	DATE	REVISION
1	6-18-71	A-106	6		
2	5-15-70	A-74	7		
3	1-30-70	A-64	8		
4	1-30-70	A-89	9		
5	5-15-69	A-17	10		
6	5-21-69	A-25	11		

APPROVED

CHIEF, PLANNING DIVISION

DATE

REGISTERED ARCHITECT

THE WORLD TRADE CENTER

THE PORT OF NEW YORK AUTHORITY

MINORU YAMASAKI & ASSOCIATES
MINORU YAMASAKI, ARCHITECT

WORTHINGTON, SKILLING, HELLE & JACKSON
STRUCTURAL ENGINEERS

JOSEPH R. LORING & ASSOCIATES
ELECTRICAL ENGINEERS

EMERY ROTH & SONS
RICHARD ROTH, ARCHITECT

JAROS, BAUM & BOLLES
MECHANICAL ENGINEERS

THE PORT OF NEW YORK AUTHORITY
PAVING, UTILITIES, FOUNDATIONS

TITLE: 60TH FLOOR PLAN

DRAWN		CHECKED	
SCALE	1/8" = 1'-0"	DATE	1-31-69
PROJECT		SUBMITTED	BY
APPROVED		DATE	

A-A-108