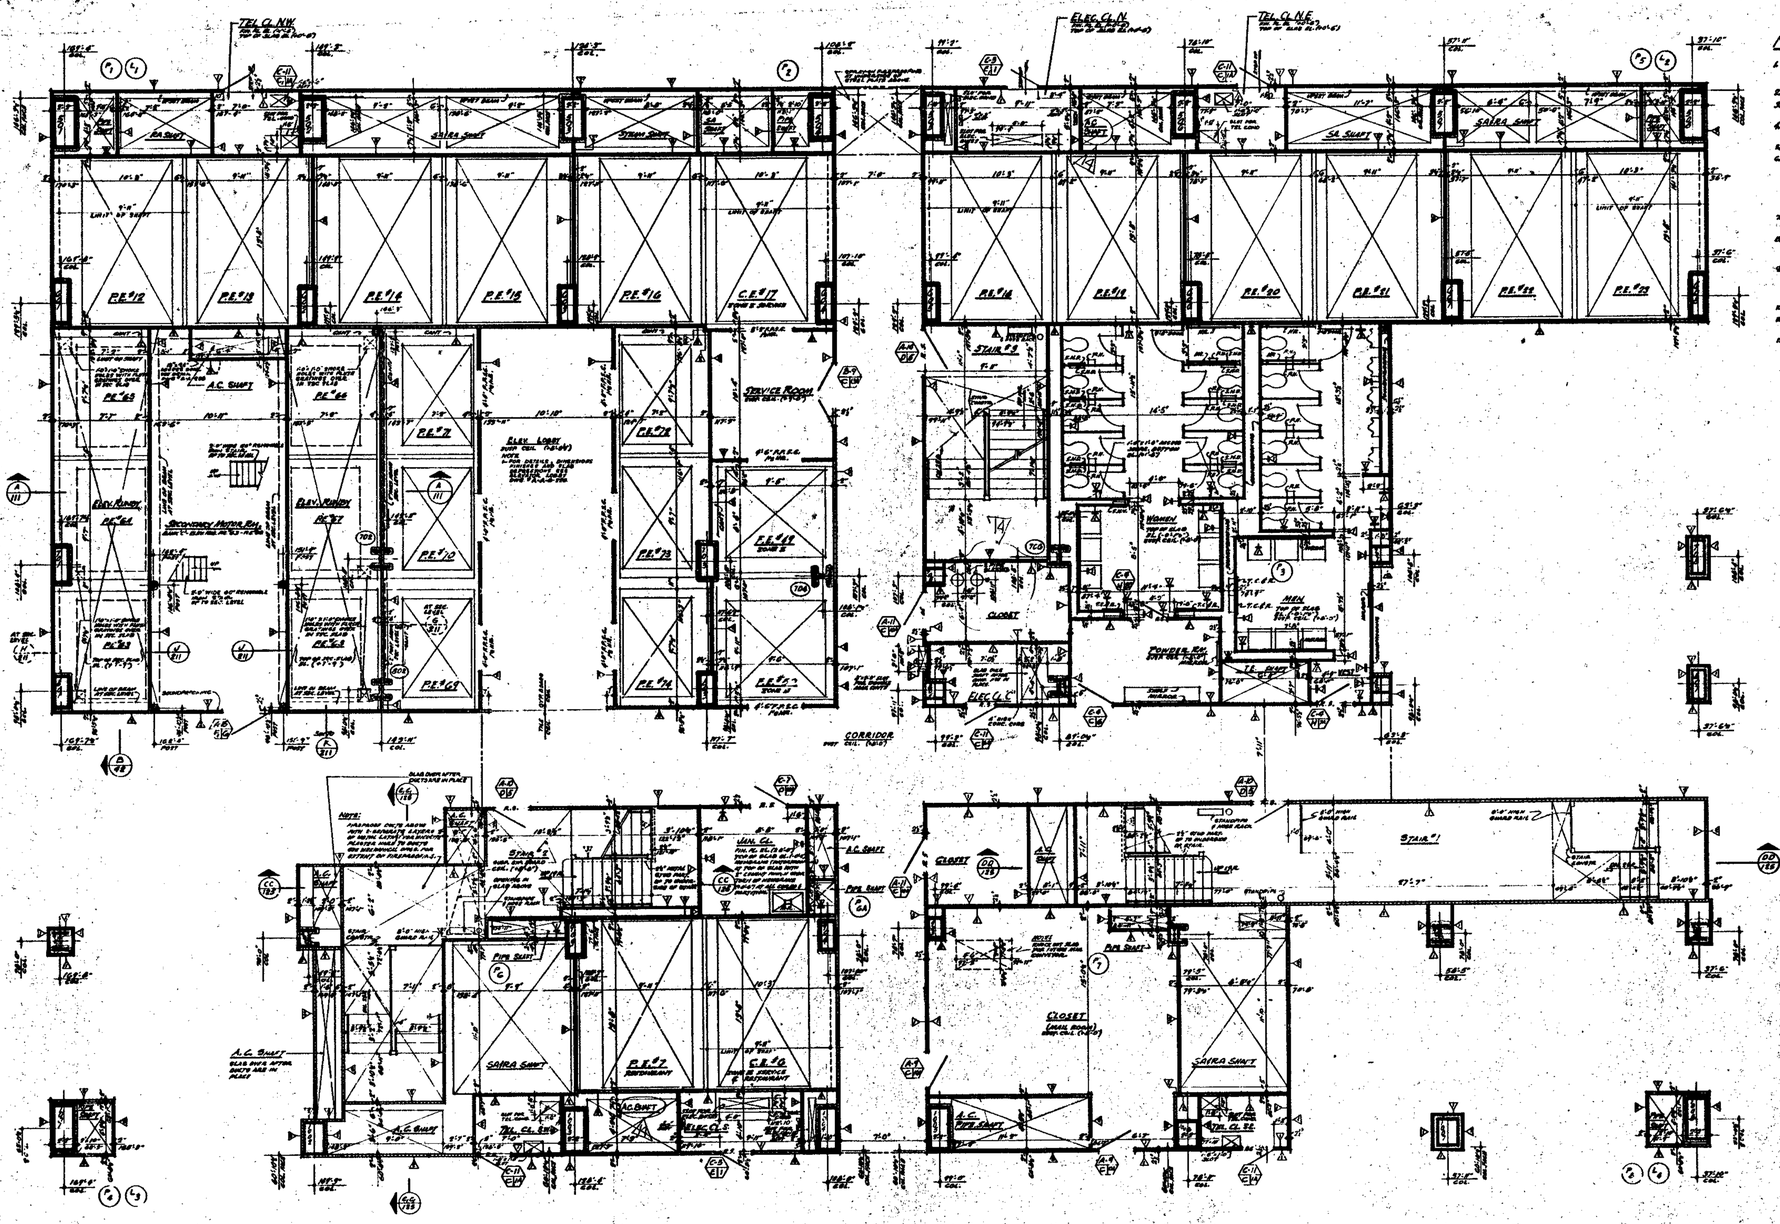


NOTES

1. FOR GENERAL NOTES, KEY TO MATERIALS, SYMBOLS, ABBREVIATIONS, FINISH SCHEDULES, DOOR, HARDWARE AND SCHEDULES OF DRAWINGS SEE DRAWINGS #A-A-1 TO A-A-4.
2. FOR COMPLETE 16" SCALE FLOOR PLAN SEE DRAWING #A-A-106
3. ALL ELEVATIONS GIVEN THUS (70'-0") ARE IN RELATION TO FINISH FLOOR.
4. FOR MECHANICAL AND ELECTRICAL LAYOUTS SEE RESPECTIVE ENGINEERS DRAWINGS.
5. FOR TYPICAL STAIR DETAILS SEE DWG.# A-A-6-106 AND A-A-6-206.
6. ALL TRENCH HEADERS TO BE FIELD-ROOFED AT UNDERSIDE OF SLAB FOR A WIDTH OF 4'-0" WITH A GALV. ON TYPE OF FIELD-ROOFING SEE ARCHITECTURAL SPECIFICATIONS FOR TYPE & ELECTRICAL ENGINEERS & CONTRACTOR'S APPROVED SHOP DWGS. FOR LOCATION & EXTENT OF TRENCH HEADERS & FIELD-ROOFING.
7. FINISH FLOOR ELEVATION AND TOP OF SLAB ELEVATIONS ARE (70'-0") UNLESS OTHERWISE SHOWN OR NOTED.
8. PROVIDE SUMP DEPRESSED AT ALL MEN AND WOMEN'S TOILETS, GAS ENGINEER AT EACH LAUNDRY, ACCESS DOORS TO SUMP ENGINEERS VALVES TO BE LOCATED IN ACCORDANCE WITH THE COVERING. SEE TYPICAL TOILET DETAILS DWG# A-A-6-206.
9. WHERE NO SUPPORTED COLUMNS ARE CALLED FOR, SUCH AS AT CLOSETS, STAIR LANDINGS ETC., BOTTOM ELEVATION OF ALL PIPES AND DUCTWORK SHALL BE MAINTAINED AT 8'-6" ABOVE FINISHED FLOOR, TO PROVIDE FOR FUTURE CEILING INSTALLATION AND CLEARANCE OF FULL HEIGHT DOORS.
10. EXTENT OF PUBLIC OCCUPATION, CEILING IS INDICATED THUS: ———
11. CAUTION AGE. ALLOWANCE ON ALL BEAM PROJECTIONS OVER 6" NOMINAL (8" ACTUAL) DIMENSION IN ELEVATOR SHAFTS AND WALLS BE MINIMUM 15" FROM HORIZONTAL SIZE TYPICAL DETAILS.
12. FOR FIREPROOFING OF FREE STANDING COLUMNS AND TYPICAL PARTITION DETAILS SEE DRAWINGS A-A-6-106 & A-A-6-206.

BULLETINS NOT DATED ARE IN THE PROCESS OF COMPLETION.

CONTRACT	BID	DRAWING	date	by
		1	1-20-67	A-51
		2	1-20-67	A-53
		3	1-20-67	A-47
		4	5-23-67	A-51
		5	5-23-67	A-26
		6	5-23-67	A-17
C-8871	A-164	84	5-23-67	A-35
5-15-70	A-24	4	8-1-68	A-10
5-15-70	A-79	44	7-17-68	A-15
1-20-70	A-24	1-1	2-21-68	A-8

REVISIONS

REVISIONS

REGISTERED ARCHITECT — EMERY ROTH & SONS — NEW YORK

APPROVED

CHIEF, PLANNING DIVISION

DATE

THE WORLD TRADE CENTER

THE PORT OF NEW YORK AUTHORITY

MINORU YAMASAKI & ASSOCIATES
MINORU YAMASAKI, ARCHITECT

EMERY ROTH & SONS
RICHARD ROTH, ARCHITECT

WORTHINGTON, SKILLING, HELLE & JACKSON
STRUCTURAL ENGINEERS

JAROS, BAUM & BOLLES
MECHANICAL ENGINEERS

JOSEPH R. LORING & ASSOCIATES
ELECTRICAL ENGINEERS

THE PORT OF NEW YORK AUTHORITY
PAVING, UTILITIES, FOUNDATIONS

TITLE: 6TH FLOOR CORE PLAN

DRAWN		CHECKED	
SCALE	1/16"=1'-0"	DATE	7-21-67
PROJECT MANAGER		SHEET	7
ASSISTANT MANAGER			

DRAWING NUMBER: A-A-105