
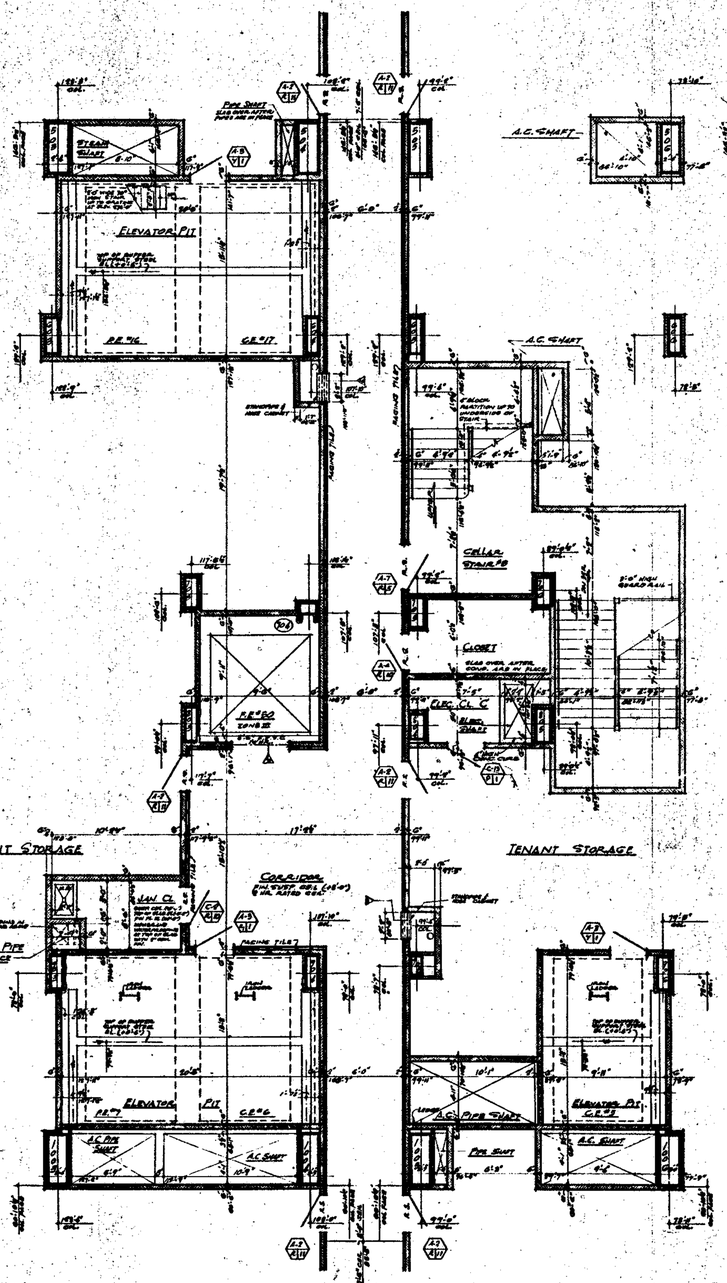



SUB-LEVEL #3
EL. (264'-0")

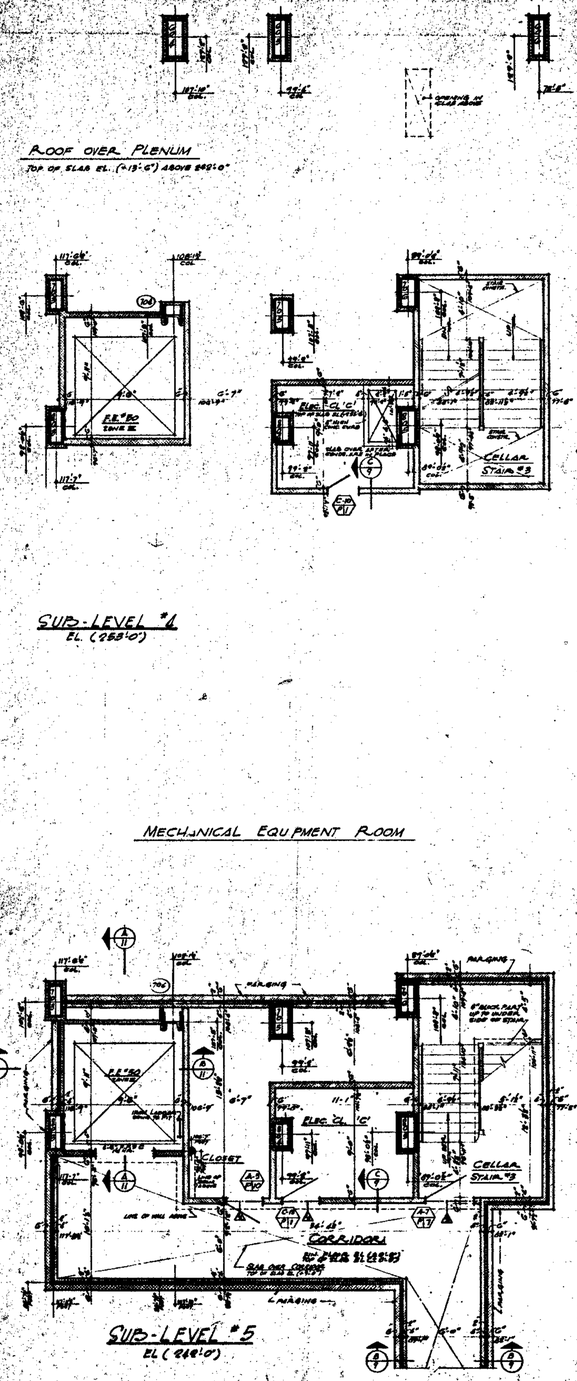


SUB-LEVEL #5
EL. (264'-0")

ROOF OVER PLENUM
TOP OF SLAB EL. (+13'-6") ABOVE 249'-0"


SUB-LEVEL #4
EL. (253'-0")

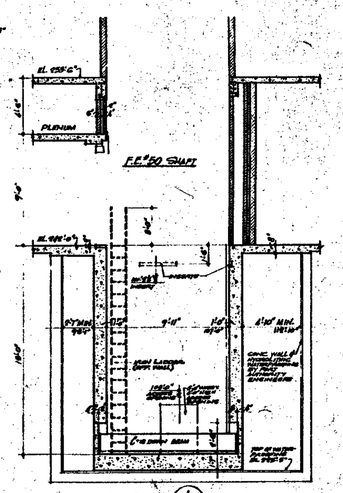

SECTION A/11

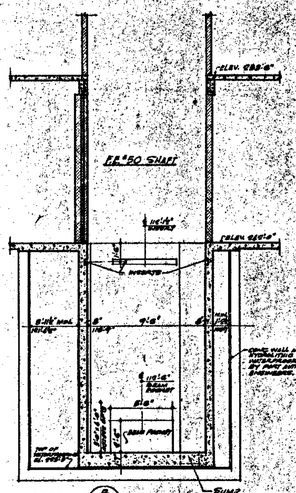

SECTION B/11

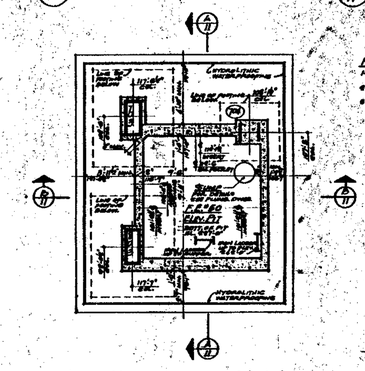

PLAN BELOW 242'-0"
AT ELEV. 227'-0"

NORTH

NOTES

1. FOR GENERAL NOTES, KEY TO MATERIALS SYMBOLS, ABBREVIATIONS, PLAN SYMBOLS, CODE, SCALES AND TOLERANCES OF MEASURE SEE DRAWING # A-A-1 TO A-A-5
2. FOR COMPLETE 8" WALLS PLANS, PLAN SEE DRAWINGS # A-A-6 TO A-A-10
3. ALL ELEVATIONS GIVEN THUS (250'0") ARE IN RELATION TO FINISH FLOORS.
4. FOR MECHANICAL AND SPRINKLER LAYOUTS SEE RESPECTIVE ENGINEERS' DRAWINGS.
5. FOR TYPICAL STAIR DETAILS SEE SHEET A-A-12 AND A-A-13
6. MOVABLE LOOSE LAYING OF CEILING TILES ALL OVER AND NOT GROUNDED IN GRIDWAY PARTITIONS.
7. GLASS AND CONCRETE GLASS MASONRY UNITS SHALL BE USED IN LIEU OF FACING TILE AS INDICATED ON PLANS. THE TOTAL THICKNESS OF GLASS MASONRY UNITS SHALL BE SAME TO TOTAL THICKNESS OF FACING TILE AND MASONRY BACK-UP.

NOTES

1. INTERNAL TYPE WATERPROOFING SYSTEM OF THE NEW YORK PORT AUTHORITY IS USED BY THE LOCALITY OF THE GLASS, CLOSED CELL PLASTIC FOAM, FILLED WITH WATER UNDER THE LOWEST HYDROSTATIC HEAD POSSIBLE.

BULLETINS NOT DATED ARE THE PROCESS OF COMPLETION

NO.	CONTRACT	BID	DRAWING	DATE	BY
1				5-2-70	A-73	A.M.
2				4-20-70	A-44	C.M.
3				4-20-70	A-47	C.M.
4				6-11-69	A-28	A.M.
5				11-1-68	A-11	M.R.
6				2-1-68	A-10	D.G.
7				6-20-68	A-5	M.G.
8				4-29-68	A-7	D.G.
9				2-19-68		D.V.L.

REVISION

REVISIONS

REGISTERED ARCHITECT

CHIEF, PLANNING DIVISION

DATE

THE WORLD TRADE CENTER
THE PORT OF NEW YORK AUTHORITY

MINORU YAMASAKI & ASSOCIATES
MINORU YAMASAKI, ARCHITECT

EMERY ROTH & SONS
RICHARD ROTH, ARCHITECT

WORTHINGTON, SKILLING, HELLE & JACKSON
STRUCTURAL ENGINEERS

JAROS, BAUM & BOLLES
MECHANICAL ENGINEERS

JOSEPH R. LORING & ASSOCIATES
ELECTRICAL ENGINEERS

THE PORT OF NEW YORK AUTHORITY
PAVING, UTILITIES, FOUNDATIONS

TITLE: SUB-LEVELS #3-#4-#5
CORE PLAN
ELEVATIONS: 264'-0", 253'-0", 264'-0"

SCALE: 1/8"=1'-0" | DRAWN | CHECKED | DATE | 2-20-70

PROJECT | APPROVED | DATE

DRAWING NUMBER: A-A-11