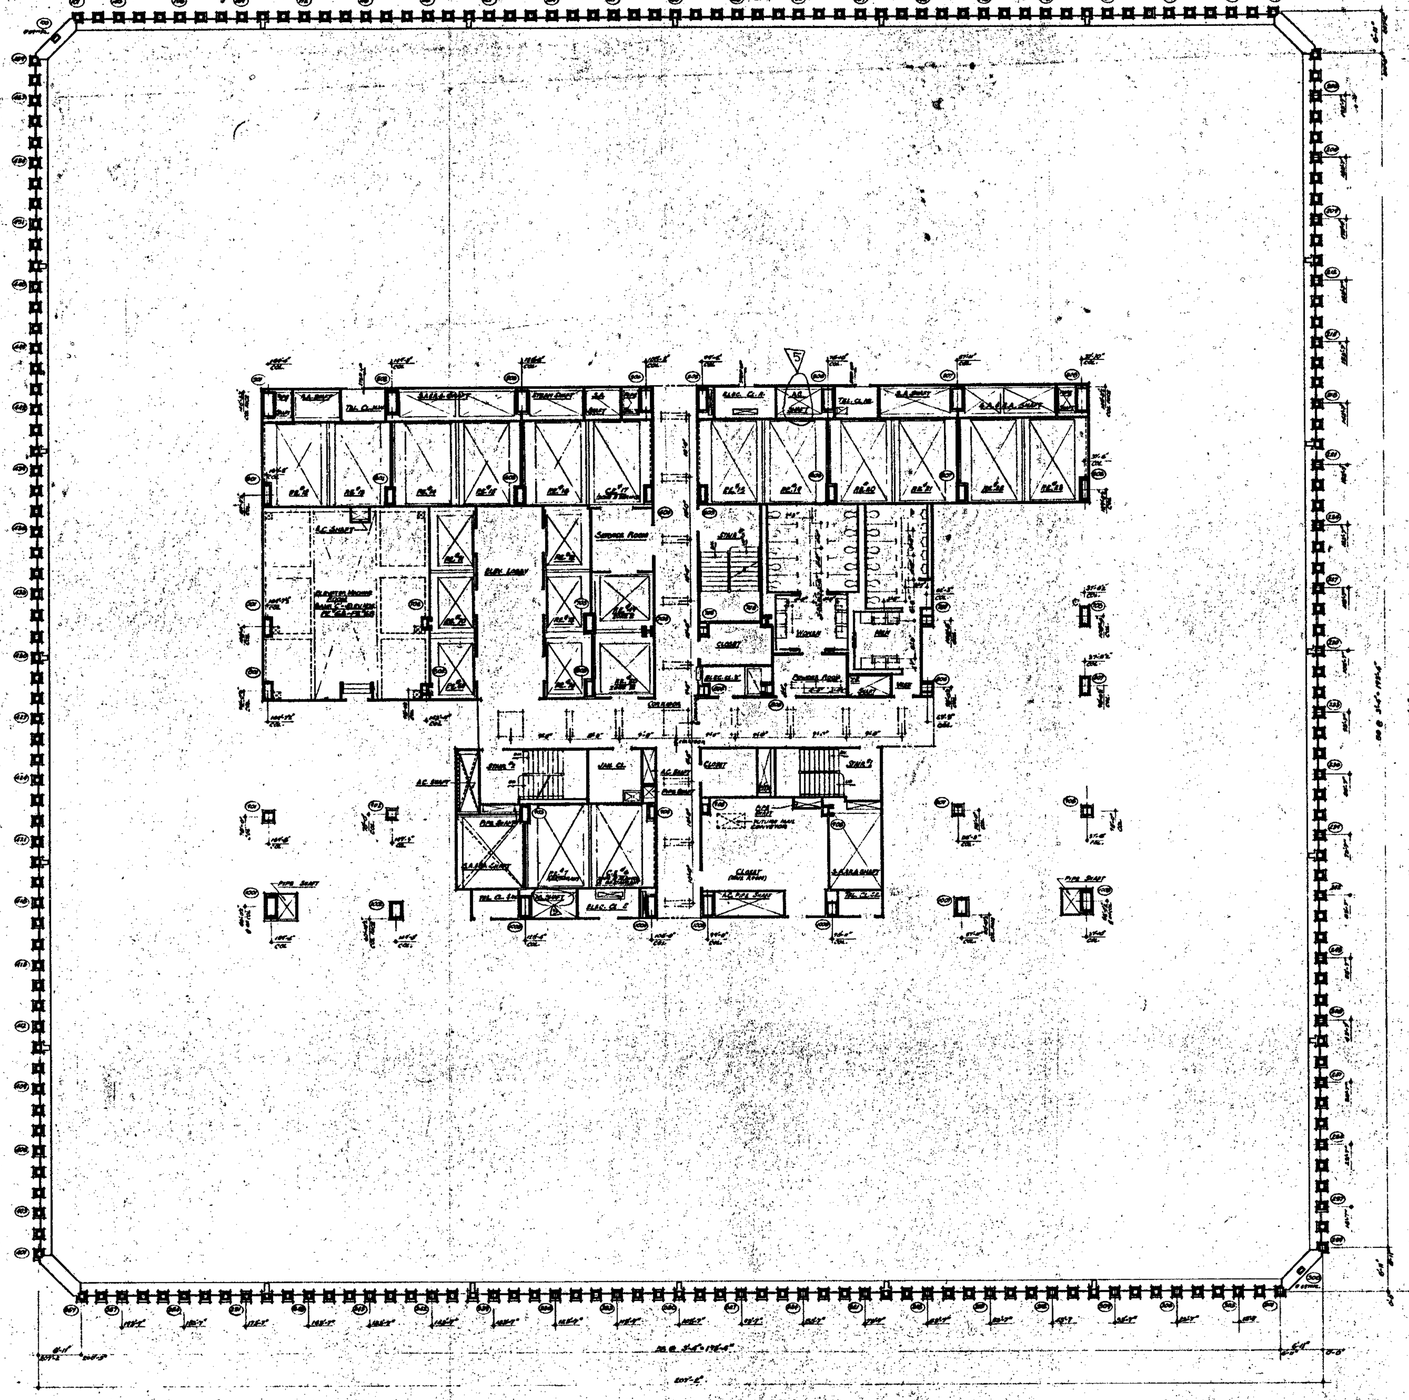


NORTH

NOTES:

1. FOR GENERAL NOTES, KEY TO MATERIALS, SYMBOLS, ABBREVIATIONS, FINISH SCHEDULES, DOOR SCHEDULES, AND SCHEDULES OF DRAWINGS, SEE DRAWINGS A-A-1 TO A-A-5
2. FOR COMPLETE DIMENSIONS AND NOTES IN CORE AREA SEE 1/4" SCALE CORE DRAWING A-A-111
3. ALL ELEVATIONS SHOWN, THUS (+0'-0") ARE IN RELATION TO FINISH FLOOR.
4. FOR MECHANICAL AND ELECTRICAL LAYOUTS SEE RESPECTIVE ENGINEERS DRAWINGS
5. ALL TRENCH HEADERS TO BE FIREPROOFED AT UNDERSIDE OF SLAB FOR A WIDTH OF 2'-0" WITH A SPRAY-ON TYPE FIREPROOFING. SEE ARCHITECTURAL SPECIFICATIONS FOR TYPE AND ELECTRICAL ENGINEERS AND CONTRACTORS APPROVED SHOP DRAWINGS FOR LOCATION AND EXTENT OF TRENCH HEADERS AND FIREPROOFING.
6. CORRIDOR AND TOILET LIGHTING LAYOUTS AS SHOWN. FOR ALL OTHER LIGHTING SEE ELECTRICAL DRAWINGS AND ARCHITECTURAL DETAILS.
7. FINISH FLOOR ELEVATION AND TOP OF SLAB ELEVATIONS ARE (+0'-0") UNLESS OTHERWISE SHOWN OR NOTED. WHERE NO SERVICE CEILING ARE CALLED FOR SUCH AS AT CLOSETS, STAIR PASSAGES ETC., BOTTOM ELEVATION OF ALL PIPING AND DUCTWORK SHALL BE MAINTAINED AT PLASTERED FINISHED FLOORS, TO FURRING FOR FURRED CEILING INSTALLATION AND CLEARANCE OF RAILS; HEIGHT DOORS.
8. PAVED FLOOR ELEVATION AND TOP OF SLAB ELEVATION ARE 0'-0" UNLESS OTHERWISE SHOWN OR NOTED.
9. EXTENT OF PUBLIC CORRIDOR CEILING IS INDICATED THUS: _ _ _ _ _

BULLETINS NOT DATED ARE IN THE PROCESS OF COMPLETION

CONTRACT NO. DRAWING: Aug. 27-68

NO.	DATE	SUBJ. NO.	BY
1	8-12-71	A-142	DBL
2	1-20-72	A-151	AA
3	1-20-72	A-47	LM
4	5-23-69	A-17	DBL
5	6-21-69	A-25	DBL

REVISIONS

REVISIONS

REGISTERED ARCHITECT

APPROVED

CHIEF, PLANNING DIVISION

DATE

THE WORLD TRADE CENTER

THE PORT OF NEW YORK AUTHORITY

MINORU YAMASAKI & ASSOCIATES — MINORU YAMASAKI, ARCHITECT

STRUCTURAL ENGINEERS — WORTHINGTON, SKILLMAN, HELLE & JACKSON

MECHANICAL ENGINEERS — JOSEPH R. LORING & ASSOCIATES

PLANNING & ARCHITECTURAL CONSULTANTS — EMERY ROTH & SONS, RICHARD ROTH, ARCHITECT

PLANNING & ARCHITECTURAL CONSULTANTS — JACOBS, HAUN & BOLLES

MECHANICAL ENGINEERS — THE PORT OF NEW YORK AUTHORITY

PAVING, UTILITIES, FOUNDATIONS

TITLE: 69TH FLOOR PLAN

SCALE: 1/8"=1'-0" DATE: 7-24-67

DRAWING NO. A-A-110