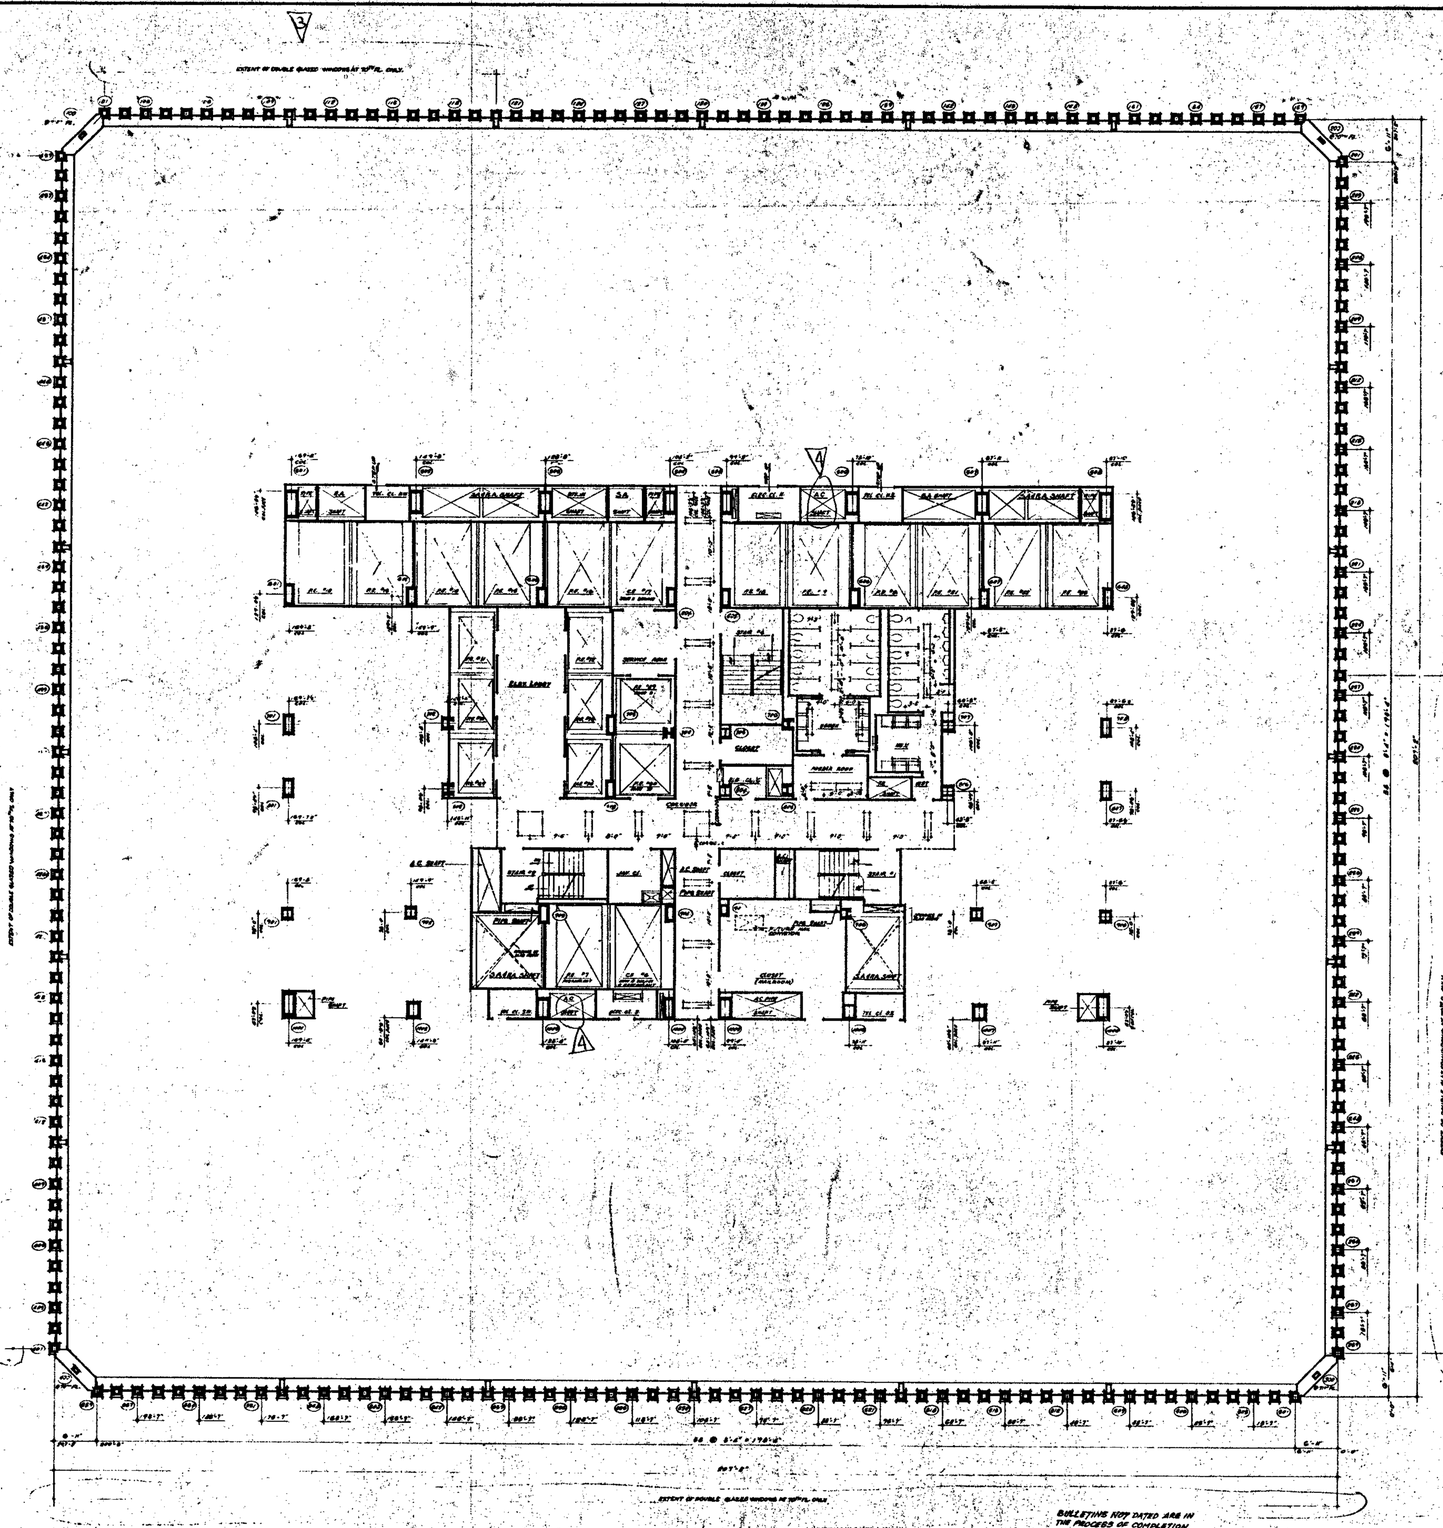


NORTH

NOTES

1. FOR GENERAL NOTES AS TO MATERIALS, SYMBOLS, ABBREVIATIONS, FLOOR DESIGNATIONS, & DIMENSIONS SEE DRAWINGS A-A-1 TO A-A-3
2. FOR COMPLETE DIMENSIONS AND NOTES IN CORE AREA, SEE 1/4" SCALE CORE DRAWINGS A-A-4 TO A-A-12
3. ALL ELEVATIONS GIVEN THUS (+0'-0") ARE IN RELATION TO P.W.D. DATUM.
4. FOR MECHANICAL AND ELECTRICAL LEGENDS SEE RESPECTIVE DRAWINGS MARKED.
5. ALL "NEW" WORK TO BE FIREPROOFED IN ACCORD. W. SPEC. SEC. W-2.1-1.01 OF NOT LESS THAN 2 HOUR FIRE RATING, SEE ARCHITECTURAL SPECIFICATIONS FOR TYPE AND ELECTRICAL DRAWINGS AND CONTRACT DOCUMENTS FOR DRAWINGS FOR LOCATION AND EXTENT OF THEREOF.
6. CEILINGS AND TOILET LIGHTING LAYOUT AS SHOWN FOR ALL 0'-0 3/8" = 1'-0" SEE ELECTRICAL DRAWINGS AND ARCHITECTURAL DETAILS
7. FINISH FLOOR ELEVATIONS AND TOP OF SLAB ELEVATIONS ARE (+0'-0") UNLESS OTHERWISE SHOWN OR NOTED.
8. WORK TO BE SUPPORTED FROM AND SHALL NOT IMPAIR THE INTEGRITY OF ANY EXISTING STRUCTURE. SEE ARCHITECTURAL DRAWINGS FOR DETAILS.
9. WHERE NO SUSPENDED CEILINGS EXIST, SEE SECTION 1/4" SCALE DRAWINGS AS IN CLIENT'S SPACE PLANNING KITS, SHOW ELEVATION OF ALL SPRINKLER AND DUCTWORK SHALL BE MAINTAINED AT 7'-6" MINIMUM ABOVE FINISHED FLOOR TO PROVIDE FOR FUTURE CEILING INSTALLATION AND CLEARANCE OF FULL HEIGHT DOORS.
10. EXTENT OF PUBLIC CORRIDOR CEILING IS INDICATED THUS: ———

BULLETINS NOT DATED ARE IN THE PROCESS OF COMPLETION

CONTRACT BID DRAWING Date 4-1-68

NO.	DATE	SUBJECT	NO.	BY
1	6-18-71	A-1 to A-3 DBL		
2	6-18-71	A-1 to A-3 DBL		
3	7-30-70	A-53	AS	
4	5-20-69	A-17	DG	

REVISIONS

NO.	DATE	SUBJECT	NO.	BY

REVISIONS

APPROVED

OWNER, PLANNING DIVISION

DATE

REGISTERED ARCHITECT — STATE OF NEW YORK — NO. 5[illegible]

THE WORLD TRADE CENTER

THE PORT OF NEW YORK AUTHORITY

MINORU YAMASAKI & ASSOCIATES — MINORU YAMASAKI, ARCHITECT

EMERY ROTH & SONS — RICHARD ROTH, ARCHITECT

WORTHINGTON, SKILLING, HELLE & JACKSON — STRUCTURAL ENGINEERS

JAROS, BAUM & BOLLES — MECHANICAL ENGINEERS

JOSEPH R. LORING & ASSOCIATES — ELECTRICAL ENGINEERS

THE PORT OF NEW YORK AUTHORITY — PARKING, UTILITIES, FOUNDATIONS

TITLE: 70TH & 71ST FLOOR PLAN

DESIGNED		DRAWN	
SCALE	1/16"	DATE	7-30-69
CHECKED		CHECKED	
APPROVED			

A-A-112