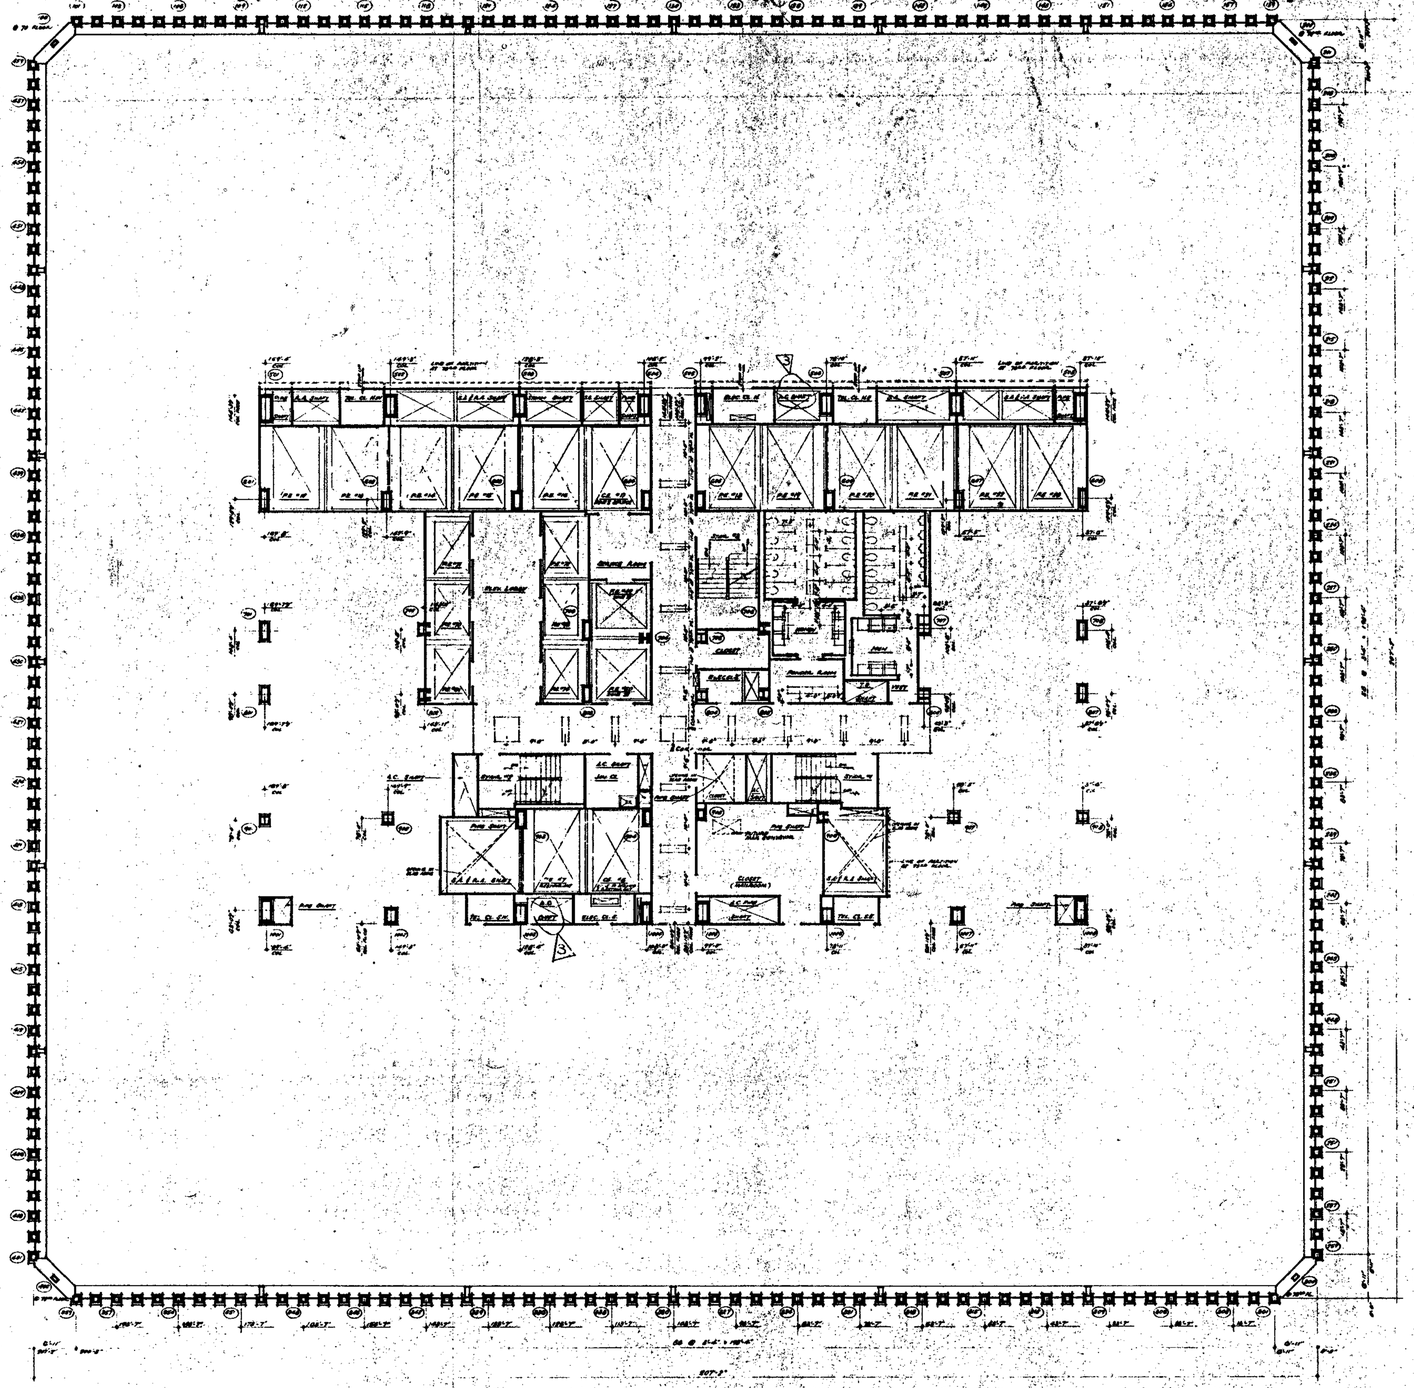


NORTH

NOTES

1. FOR GENERAL NOTES, KEY TO MATERIALS, SYMBOLS, ABBREVIATIONS, FINISH SCHEDULE, DOOR, HARDWARE & ENTRANCE DETAILS SEE DRAWING A-001 & A-002.
2. FOR ENLARGED SECTION OF ( ) NOTED IN CASE USED, SEE 1/4" SCALE CORE DRAWINGS A-100 AND A-101.
3. ALL ELEVATIONS GIVEN THUS (0'-0") ARE IN RELATION TO FINISH FLOOR.
4. FOR MECHANICAL & ELECTRICAL LEGENDS SEE RESPECTIVE ENGINEER'S DRAWINGS.
5. ALL FLUSH MEDALS TO BE PANELBOARDS AT HEIGHTS OF SLAB DIAL + WIDTH OF 4'-0" WITH 4 STRAIN ON TYPE OF BUILDING. FOR ARCHITECTURAL SPECIFICATIONS FOR TYPE (ELECTRICAL ENGINEER) CONTRACTOR'S DRAWINGS FOR LOCATIONS, CONNECTIONS & EXTENT OF ELECTRICAL HEADERS & FLOOR DUCTS.
6. CORRIDOR (TOILET LIGHTING LEVELS AS SHOWN + 50 FOOT OTHER LIGHTING SEE ELECTRICAL DRAWINGS (ARCHITECTURAL DETAILS
7. FINISH FLOOR ELEVATION (TOP OF SLAB ELEVATIONS ARE 10'-0") UNLESS OTHERWISE SHOWN ON NOTED.
8. FOR EXPOSED COLUMNS SEE CEILING PLAN.
9. FOR ALL SLOPES, FLOOR DRAINS ETC., SLOPING ELEVATION OF ALL PIPING AND CONDUCTORS SHALL BE MAINTAINED AT 1/4" MINIMUM PITCH TO DRAINAGE FOR FUTURE CEILING INSTALLATION AND CLEARANCES OF FULL HEIGHT DOORS.
10. EXTENT OF FIRE BARRIER CEILING IS INDICATED THUS: ———

BULLETINS NOT DATED ARE IN THE PROCESS OF COMPLETION

CONTRACT BID DRAWING Date 2-2-68

NO.	DATE	DESCRIPTION	BY
1	6-15-71	A-166	DBL
2	1-21-72	A-85	AA
3	2-23-73	A-17	[illegible]

REVISIONS

NO.	DATE	DESCRIPTION	BY

REVISIONS

APPROVED

CHIEF, PLANNING DIVISION

DATE

REGISTERED ARCHITECT STATE OF NEW YORK

THE WORLD TRADE CENTER

THE PORT OF NEW YORK AUTHORITY

MINORU YAMASAKI & ASSOCIATES — MINORU YAMASAKI, ARCHITECT

EMERY ROTH & SONS — RICHARD ROTH, ARCHITECT

WORTHINGTON, SKILLING, HELLE & JACKSON — STRUCTURAL ENGINEERS

JAROS, BAUM & BOLLES — MECHANICAL ENGINEERS

JOSEPH R. LORING & ASSOCIATES — SOILS ENGINEERS

THE PORT OF NEW YORK AUTHORITY — PAVING, UTILITIES, FOUNDATIONS

SCALE: 1/16" = 1'-0"

72nd & 73rd Floor Plan

DRAWN: GJK — DATE: 7-24-67

CHECKED: — DATE: —

APPROVED: — DATE: —

A-A-114