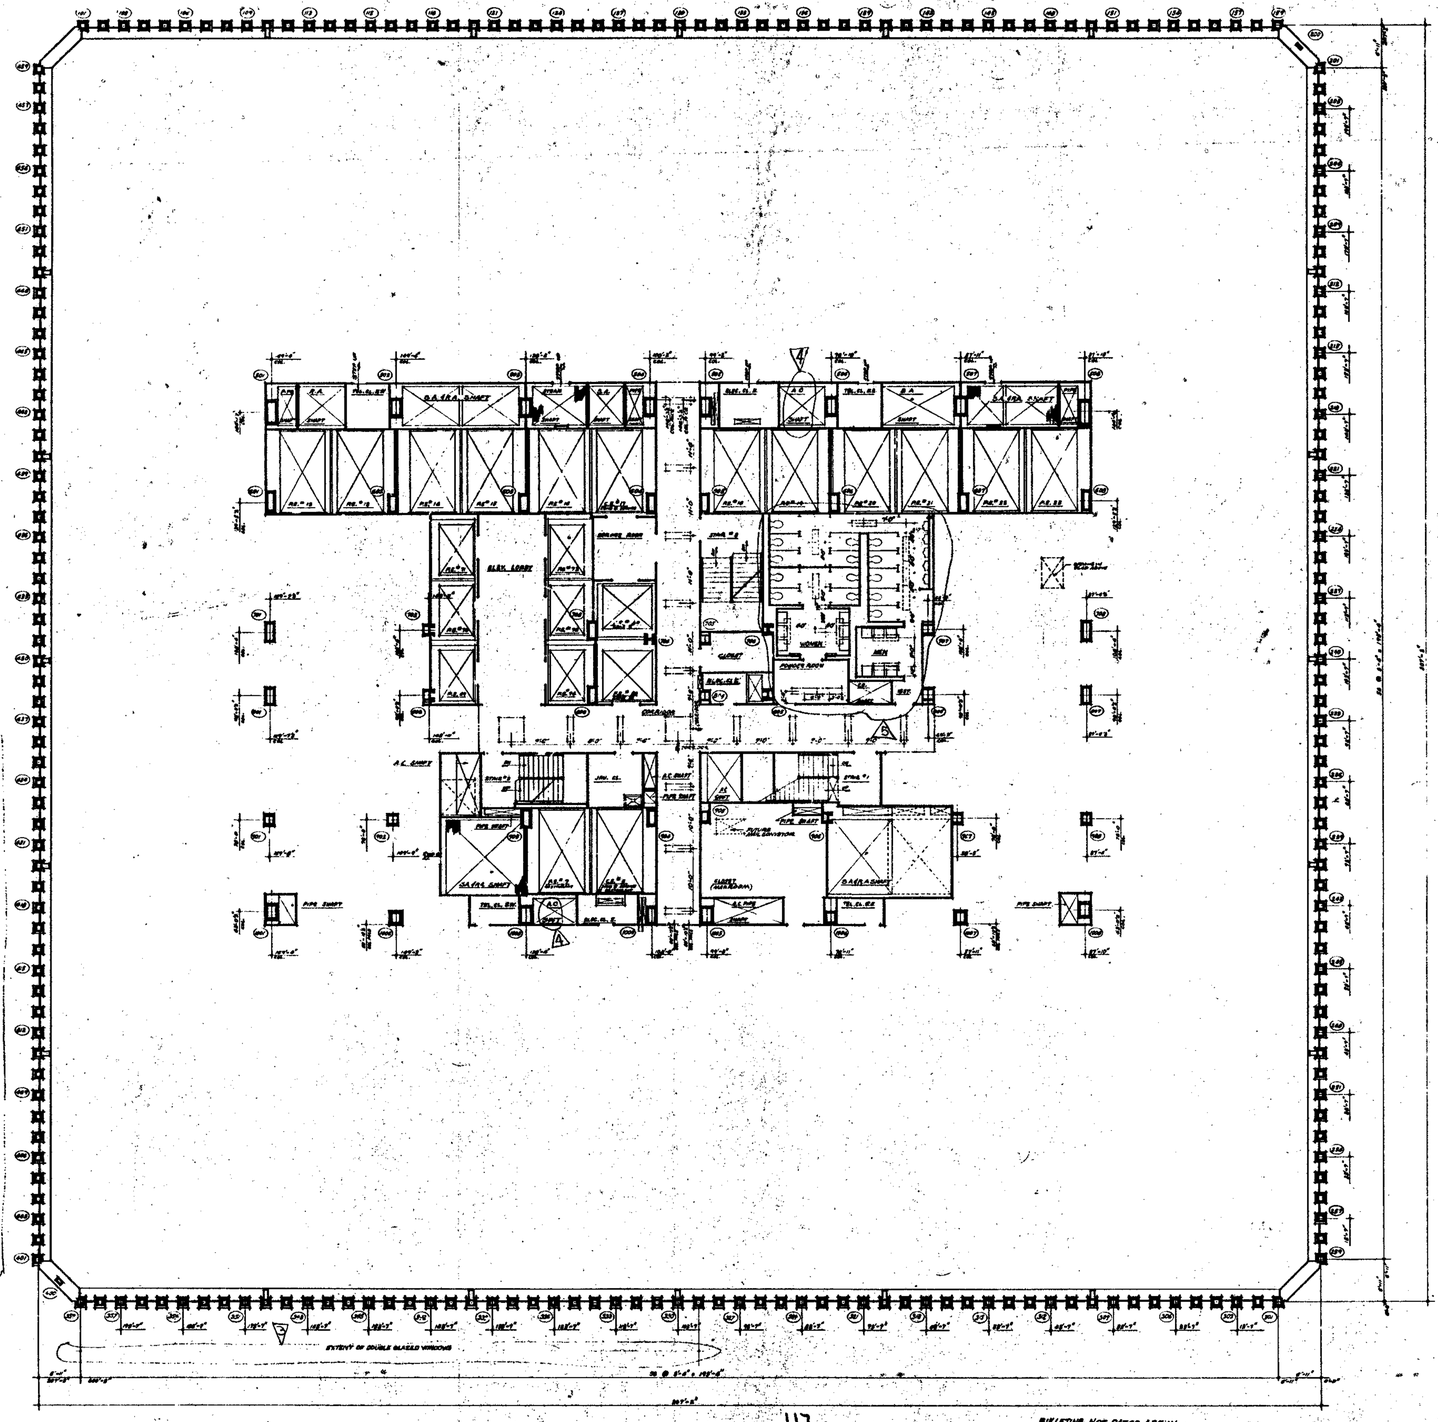


NORTH

NOTES

1. FOR GENERAL NOTES, KEY TO MATERIALS, SYMBOLS, ABBREVIATIONS, FINISH SCHEDULES, DOOR SCHEDULES AND SCHEDULES OF DRAWINGS SEE DRAWING# A-A-1 TO A-A-4.
2. FOR TOILETS, JANITORS' AND SERVICE & CORE AREA SEE 1/4" SCALE CORE DRAWING# A-A-116.
3. ALL DIMENSIONS GIVEN THUS (3'-0 1/2") ARE IN RELATION TO FINISH PLANE.
4. FOR MECHANICAL AND ELECTRICAL LAYOUTS SEE RESPECTIVE ENGINEERS' DRAWINGS.
5. ALL TRENCH HEADERS TO BE PREPOURED AT UNDERSIDE OF SLAB FOR A WIDTH OF 4'-0" WITH A SPRAY ON TYPE FIREPROOFING. SEE ARCHITECTURAL & STRUCTURAL FOR TYPE AND ELECTRICAL ENGINEERS AND CONTRACTOR'S APPROVED SHOP DRAWINGS FOR LOCATION AND EXTENT OF TRENCH HEADER AND FIREPROOFING.
6. CORRIDOR AND TOILET LIGHTING LAYOUTS IN GROUPS FOR ALL OTHER LIGHTING SEE ELECTRICAL DRAWINGS AND ARCHITECTURAL DETAILS.
7. FINISH FLOOR ELEVATIONS AND TOP OF SLABS ELEVATIONS ARE (+0'-0") UNLESS OTHERWISE SHOWN OR NOTED.
8. WHERE NO SUSPENDED CEILINGS ARE CALLED FOR, SUCH AS IN CLOSETS, MAIN PASSAGE ETC., BOTTOM ELEVATION OF ALL PIPING AND DUCTWORK SHALL BE MAINTAINED AT 8'-4" ABOVE FINISHED FLOOR TO ALLOW FOR FUTURE CEILING INSTALLATION AND CLEARANCE OF FULL HEIGHT DOORS.
9. EXTENT OF PUBLIC CORRIDOR CEILING IS INDICATED THUS: - - - - -

117

BULLETINS NOT DATED ARE IN THE PROCESS OF CONSOLIDATION

CONTRACT BID DRAWING ISSUE 6-1-68

NO.	DATE	SUBJECT	DRAWING NO.
1	6-18-71		A-117
2	6-18-71		A-164
3	6-18-71		A-165
4	1-20-70		A-68
5	6-24-69		A-17

REVISIONS

APPROVED

Chief, Planning Division

DATE

REGISTERED ARCHITECT — MINORU YAMASAKI — STATE OF NEW YORK

THE WORLD TRADE CENTER

THE PORT OF NEW YORK AUTHORITY

MINORU YAMASAKI & ASSOCIATES — MINORU YAMASAKI, ARCHITECT
EMERY ROTH & SONS — RICHARD ROTH, ARCHITECT
WORTHINGTON, SKILLING, HELLE & JACKSON — STRUCTURAL ENGINEERS
JAROS, BAUM & BOLLES — MECHANICAL ENGINEERS
JOSEPH R. LORING & ASSOCIATES — ELECTRICAL ENGINEERS
THE PORT OF NEW YORK AUTHORITY — PAVING, UTILITIES, FOUNDATIONS

TITLE: 74TH FLOOR PLAN

1/8"=1'-0"

DRAWN | CHECKED
SCALE 1/8"=1'-0" | DATE 7-31-67
PROJECT NUMBER | SHEET OF

DRAWING NUMBER: A-A-117