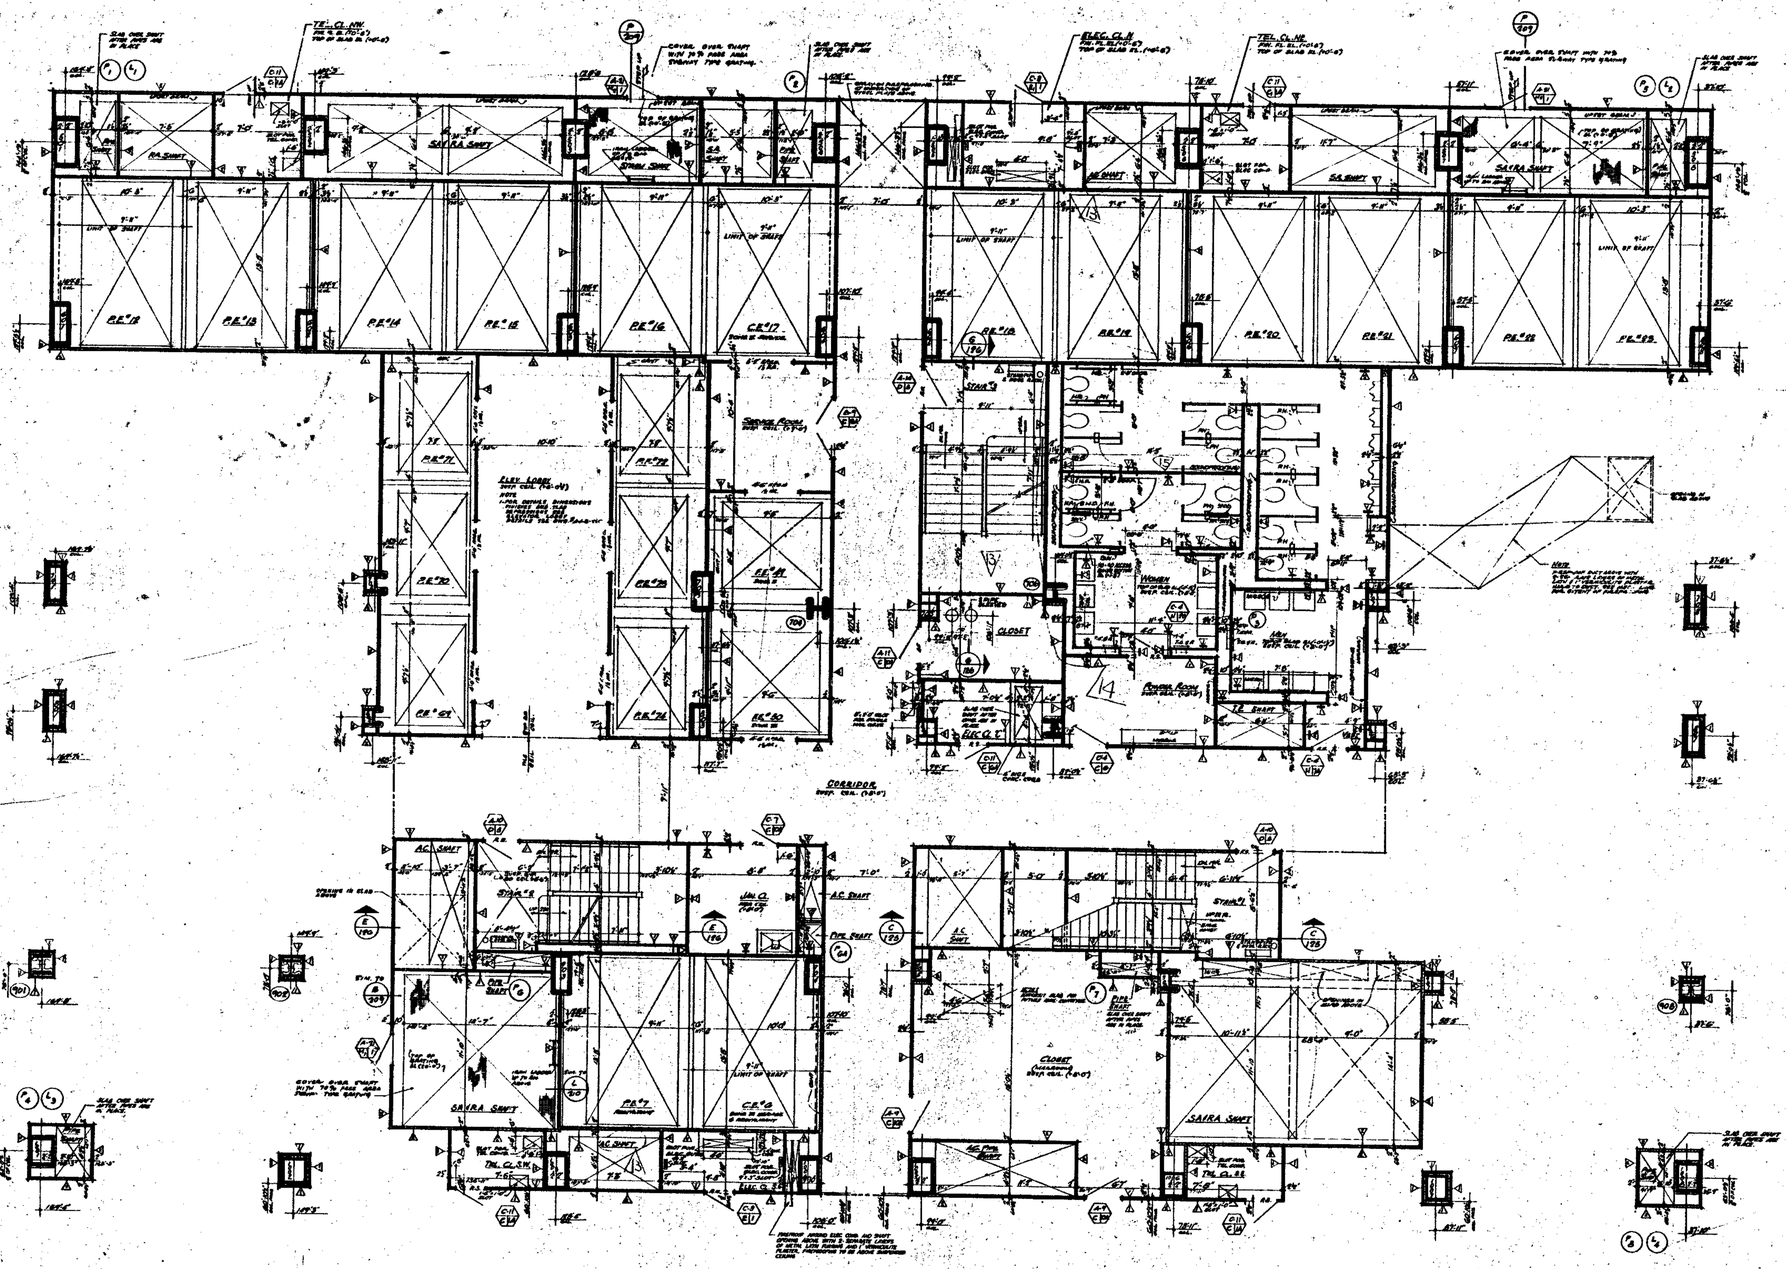


NOTES

1. FOR GENERAL NOTES, KEY TO MATERIALS, SYMBOLS, ABBREVIATIONS, FINISH SCHEDULES, DOOR SCHEDULES AND SYMBOLS OF DRAWINGS SEE DRAWINGS A-A-1 TO A-A-6.
2. FOR COMPLETE 'A' SERIES FLOOR PLAN SEE DRAWINGS A-A-117.
3. ALL ELEVATIONS GIVEN THUS (100'-0") ARE IN RELATION TO FINISH FLOOR.
4. FOR MECHANICAL AND ELECTRICAL LAYOUTS SEE RESPECTIVE ENGINEERS DRAWINGS.
5. FOR TYPICAL STAIR DETAILS SEE DWGS A-A-B-104 AND A-A-B-105.
6. ALL TRENCH HEADERS TO BE FURNISHED AT UNDERSIDE OF SLAB FOR A WIDTH OF 6'-0" WITH A GALVANIZED TYPE OF INSULATIONS SEE ARCHITECTURAL SPECIFICATIONS FOR TYPE OF ELECTRICAL ENGINEERS & CONTRACTORS APPROVED SHOP DWGS. FOR LOCATION & EXTENT OF TRENCH HEADERS & INSULATIONS.
7. FINISH FLOOR ELEVATION AND TOP OF SLAB ELEVATIONS ARE (NO-0") UNLESS OTHERWISE SHOWN OR NOTED.
8. MINOR JOINT DEPRESSIONS AT ALL MEN AND WOMEN'S TOILETS, CORE ENTRANCES AT EACH LANDING, ACCESS DOORS TO SLAB OPENINGS AND HALWAY TO BE LOCATED IN ACCORDANCE TILE COVERING. SEE TYPICAL TOILET DETAILS DRAWING A-A-B-104.
9. WHERE NO SUSPENDED CEILINGS ARE CALLED FOR SUCH AS IN CLOSETS, SERVICE RECESSES ETC., BOTTOM ELEVATION OF ALL PIPES AND DUCTWORK SHALL BE MAINTAINED AT 8'-6" ABOVE FINISHED FLOOR TO PERMIT FOR FUTURE CEILING INSTALLATION AND CLEARANCE OF FULL HEIGHT DOORS.
10. EXTENT OF PUBLIC CORRIDOR CEILING IS INDICATED THUS: _____
11. CURTAIN WALLS PERPENDICULAR AND ALL BEAM PROJECTIONS OVER 6" (NOMINAL 8" ACTUAL) DIMENSION IN ELEVATIONS, DRAWINGS AND SHALL BE SHOWN 70° FROM HORIZONTAL. SEE TYPICAL DETAILS.
12. FOR PARAPHERNALIA OR FLUE STACKS SEE CHIMNEY AND TYPICAL PARTITION DETAILS SEE DRAWINGS A-A-B-00 TO A-A-B-116.

BULLETINS NOT DATED ARE IN THE PROCESS OF COMPLETION

CONTRACT	BID	DRAWING	date 2-1-68	
		1-30-70	A-85	LM
		1-30-70	A-87	EC
		6-26-69	A-81	DG
		6-26-69	A-86	DG
		6-26-69	A-11	DG
		6-26-69	A-88	DG
6-18-71	A-114	DG	6-26-69	A-89	DG
6-18-71	A-117	DGL	8-1-68	A-90	DG
6-18-71	A-116	DGL	6-26-68	A-5	DG
5-25-70	A-78	LM	6-26-68	A-7	DG
1-30-70	A-81	LJ	5-15-68		LML

NO.	DATE	REVISIONS	BY
NO.	DATE	REVISIONS	BY

APPROVED _____ CHIEF, P... HOME DIVISION
DATE _____

THE WORLD TRADE CENTER
THE PORT OF NEW YORK AUTHORITY

MINORU YAMASAKI & ASSOCIATES — EMERY ROTH & SONS
MINORU YAMASAKI, ARCHITECT — RICHARD ROTH, ARCHITECT
WORTHINGTON, SKILLING, HELLE & JACKSON — SEVERUD, ELSTAD, KRUEGER
STRUCTURAL ENGINEERS — MECHANICAL ENGINEERS
JOSEPH R. LORING & ASSOCIATES — THE PORT OF NEW YORK AUTHORITY
ELECTRICAL ENGINEERS — PAVING, UTILITIES, FOUNDATIONS

TITLE: 74TH FLOOR CORE PLAN
SCALE: 1/16" = 1'-0" — DATE: 7-8-69
DRAWN — CHECKED — PROJECT APPROVED — SHEET OF
A-A-118