
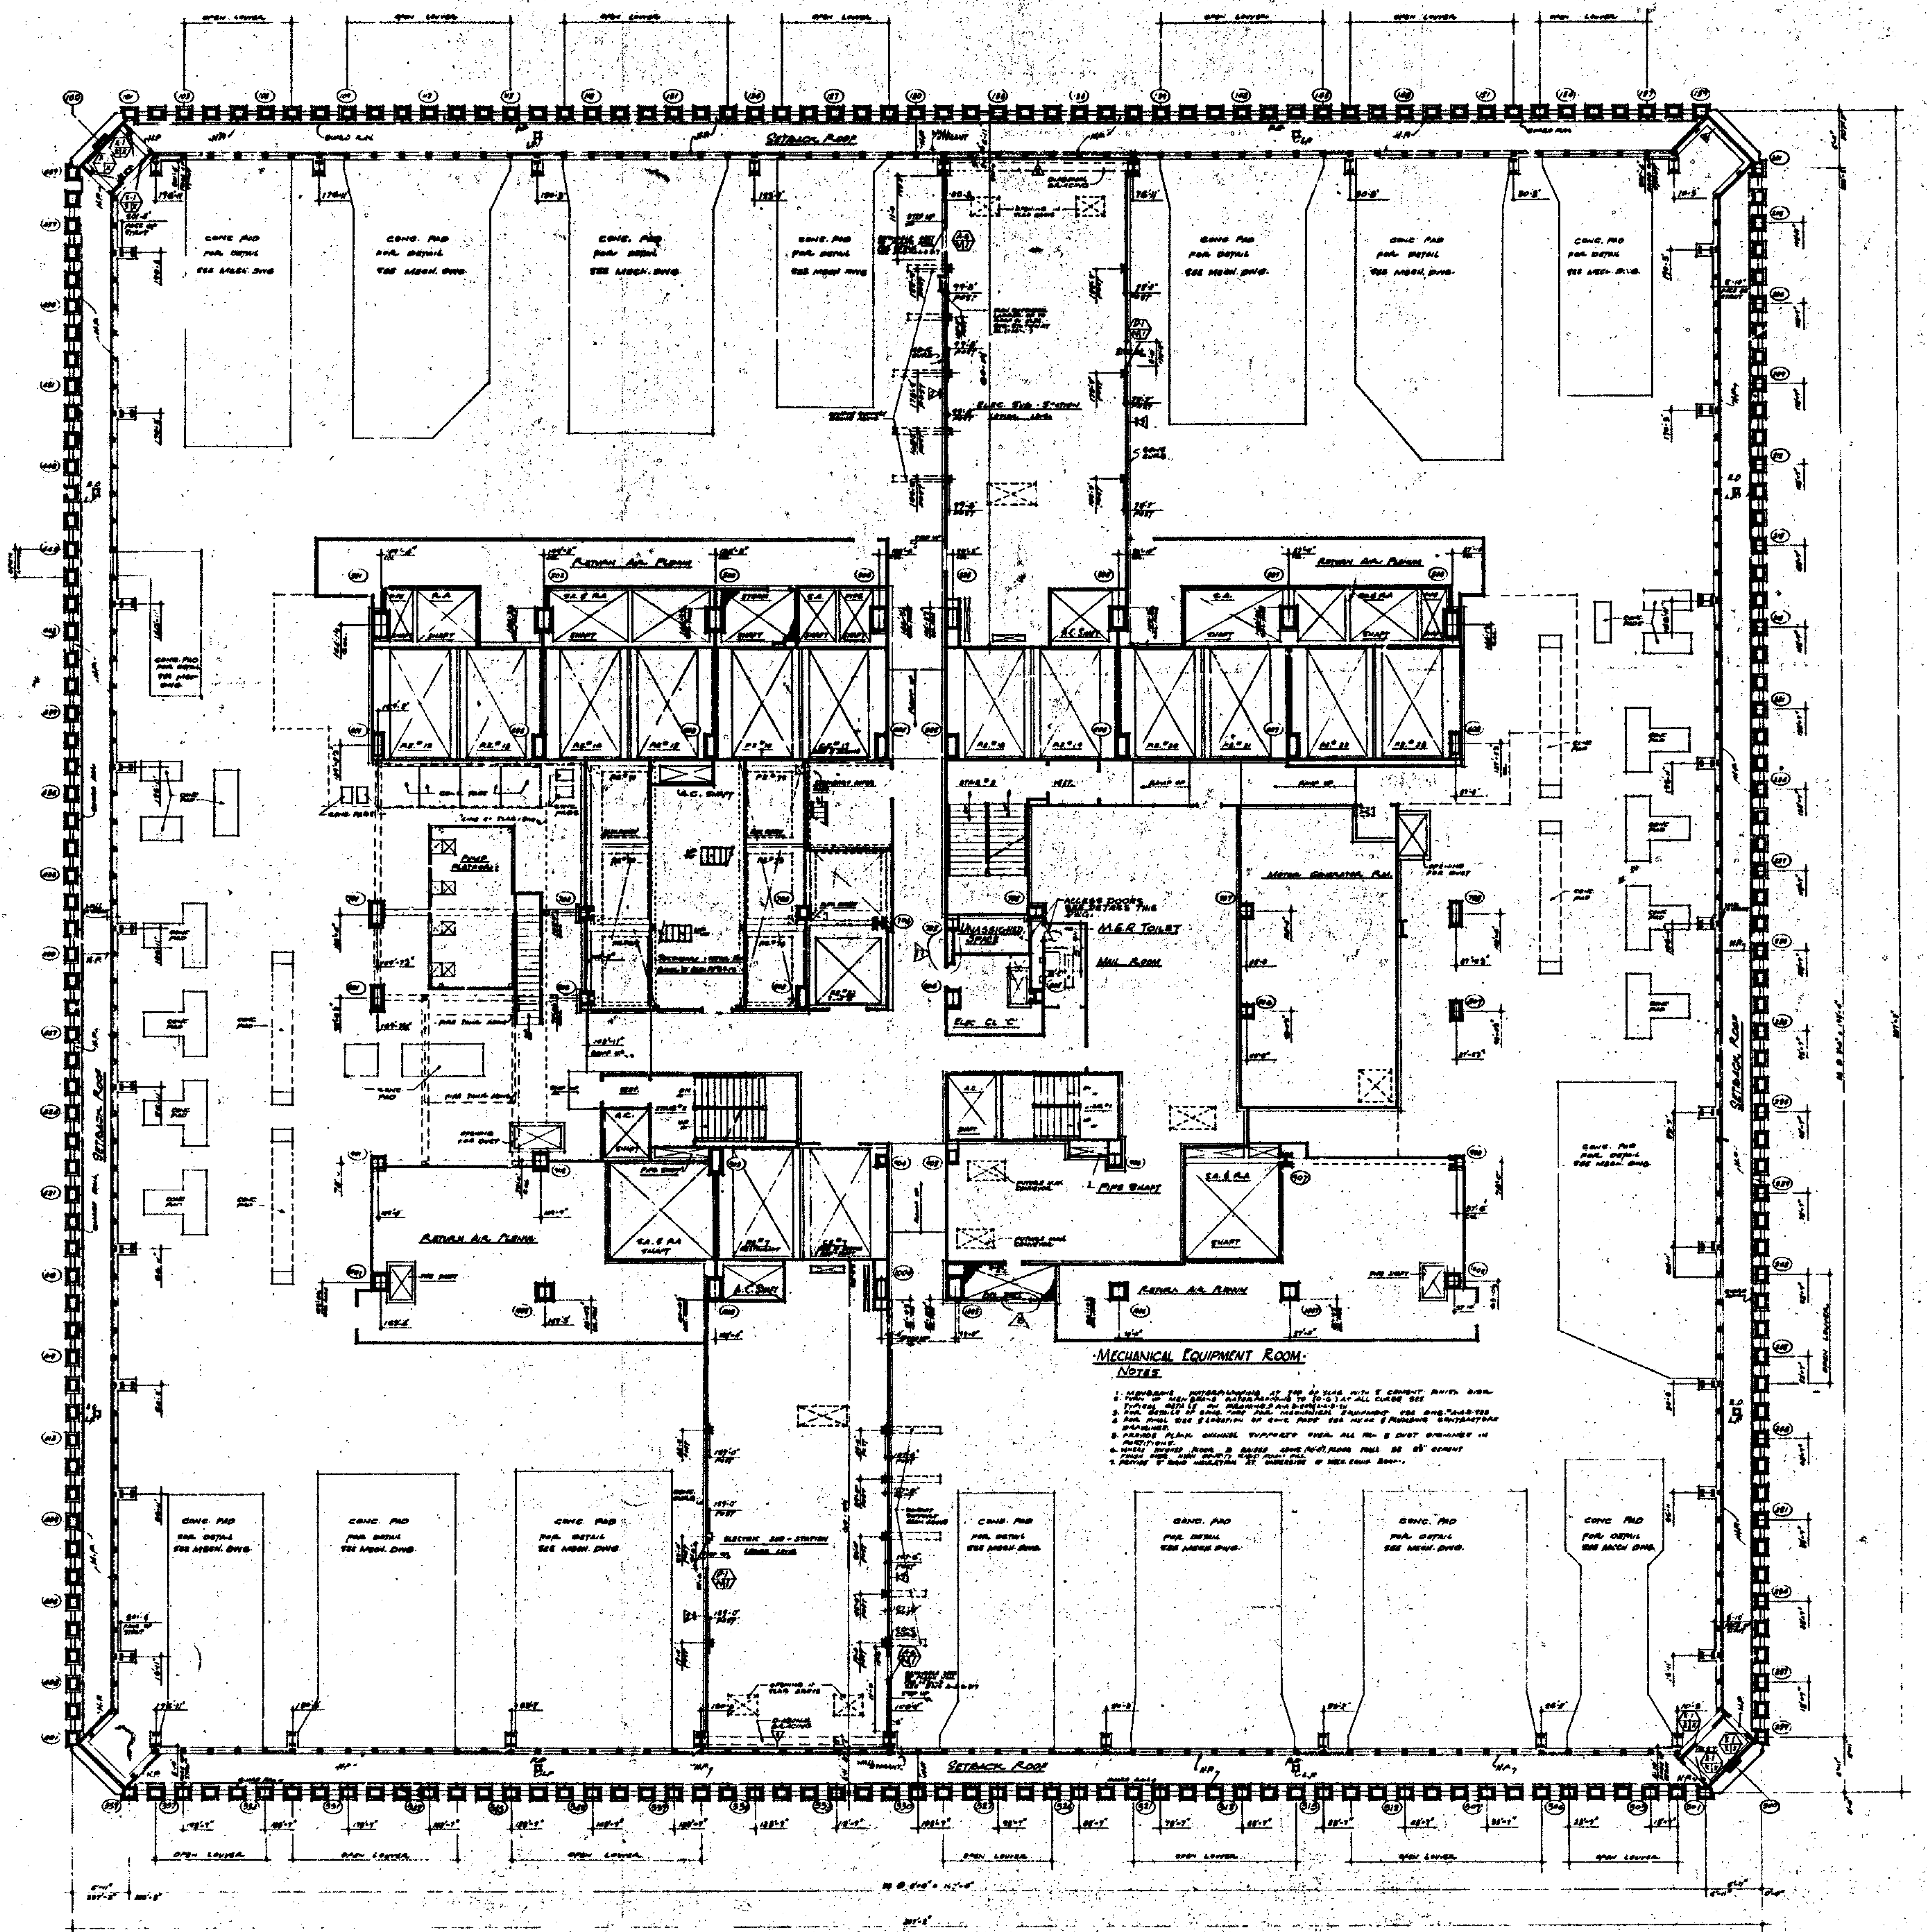


NORTH

NOTES

1. FOR GENERAL NOTES, KEY TO MATERIALS, SYMBOLS, ABBREVIATIONS, FINISH SCHEDULES, DOOR SCHEDULES AND SCHEDULES OF DRAWINGS SEE DRAWINGS A-A-1 TO A-A-6
2. FOR COMPLETE DIMENSIONS AND NOTES IN CORE AREA SEE 1/4" SCALE CORE DRAWING A-A-172
3. ALL ELEVATIONS GIVEN THUS (± 0'-0") ARE IN RELATION TO FINISH FLOOR.
4. FOR MECHANICAL AND ELECTRICAL LAYOUTS SEE RESPECTIVE ENGINEERS DRAWINGS.
5. FOR TYPICAL STAIR DETAILS SEE DWGS A-A-9-[illegible] AND A-A-9-[illegible].
6. FINISH FLOOR ELEVATION (0'-0") TOP OF SLAB EL. (-0'-6") UNLESS OTHERWISE NOTED
7. WHERE NO SUSPENDED CEILINGS ARE CALLED FOR, SUCH AS IN CLOSETS, STAIR PASSAGES ETC, BOTTOM ELEVATION OF ALL PIPING AND DUCTWORK SHALL BE MAINTAINED AT 8'-4" ABOVE FINISHED FLOOR TO ALLOW FOR FUTURE CEILING INSTALLATION AND CLEARANCE OF FULL HEIGHT DOORS.
8. ELEVATIONS TO TOP OF CONC. CURB TO BE (+0'-6") UNLESS OTHERWISE SHOWN OR NOTED.

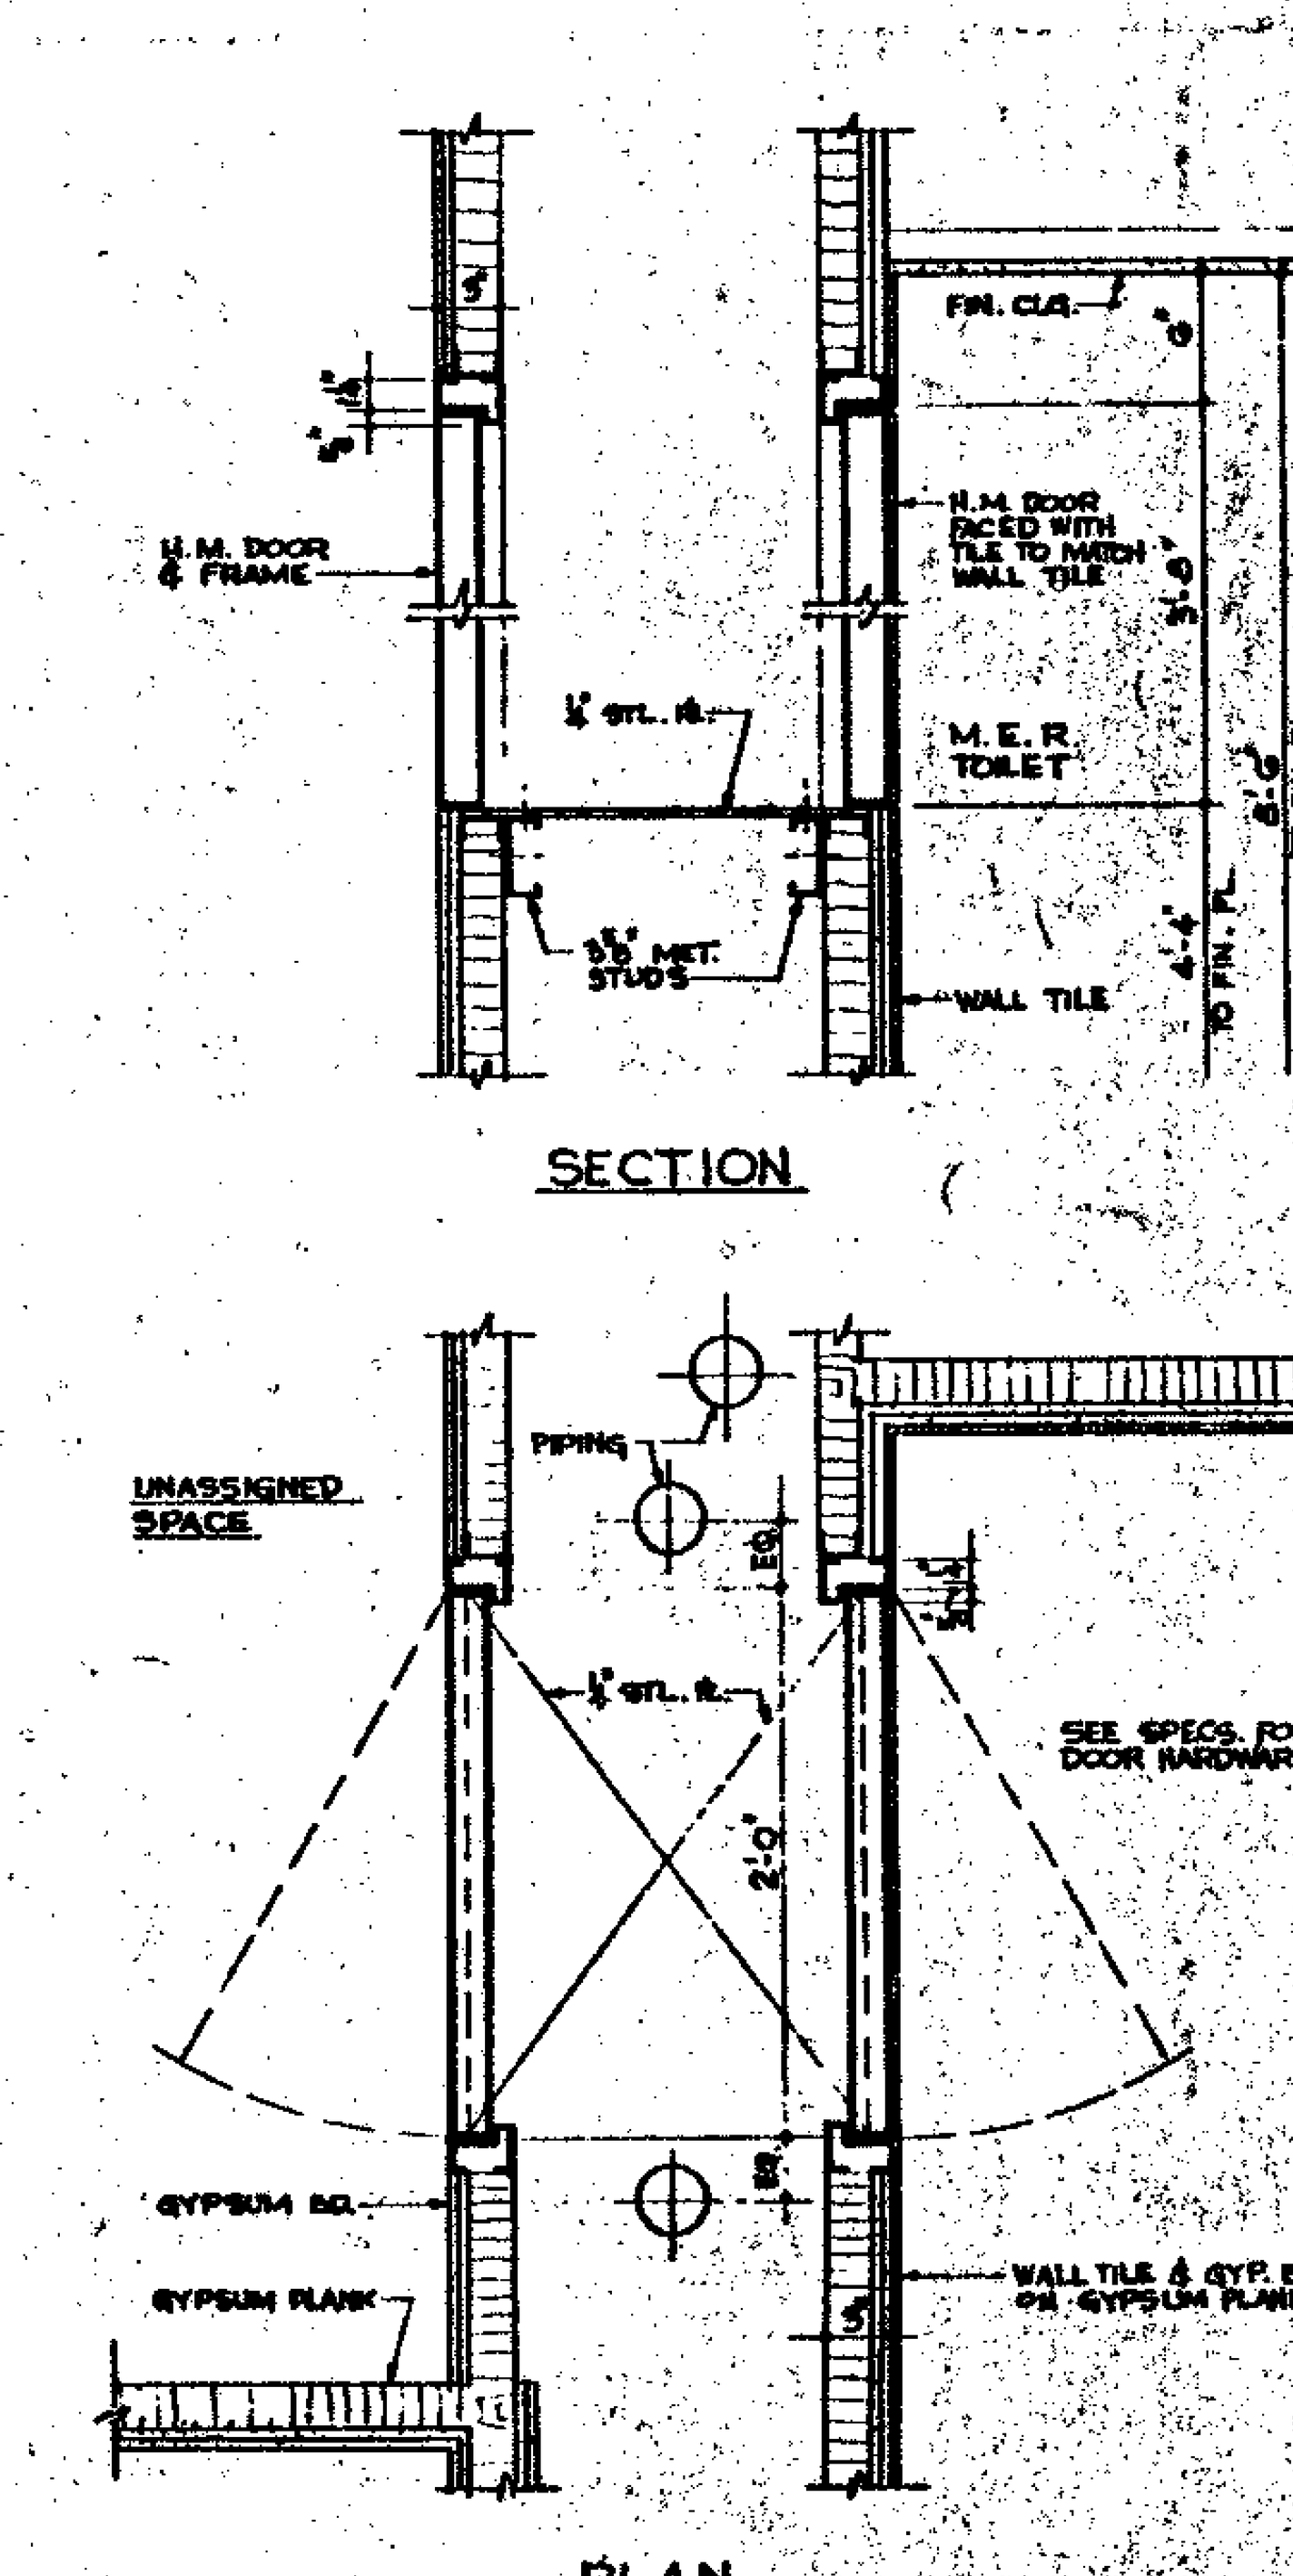

DETAILS OF ACCESS DOORS TO UNASSIGNED SPACE
SCALE: 1½" = 1'-0"

BULLETINS NOT DATED ARE IN THE PROCESS OF COMPLETION

CONTRACT - BID DRAWING date 2-9-68

NO.	DATE	BUL. NO.	BY	NO.	DATE	BUL. NO.	BY
				19	6-18-71	A-164	D.T.
				18	5-13-70	A-73	A.W.
				17	1-30-70	A-35	E.C.
27	6-4-75	A-419	L.J.	16	1-30-70	A-47	E.C.
26	7-24-74	A-346	J.R.	15	5-23-69	A-23	D.G.
25		A-379	L.J.	14	5-23-69	A-47	D.G.
24	10-8-73	A-348	L.J.	13	5-23-69	A-17	D.G.
23	4-12-73	A-316	D.B.	12	8-1-68	A-11	M.M.
22	8-29-72	A-300	L.J.	11	6-28-68	A-5	D.G.
21	6-1-72	A-269	L.J.	10	4-22-68	A-2	D.G.

REVISIONS

APPROVED

CHIEF, PLANNING DIVISION
DATE

THE WORLD TRADE CENTER

THE PORT OF NEW YORK AUTHORITY

MINORU YAMASAKI & ASSOCIATES
MINORU YAMASAKI, ARCHITECT
WORTHINGTON, SKILLING, HELLE & JACKSON
STRUCTURAL ENGINEERS
JOSEPH R. LORING & ASSOCIATES
ELECTRICAL ENGINEERS

EMERY ROTH & SONS
RICHARD ROTH, ARCHITECT
JAROS, BAUM & BOLLES
MECHANICAL ENGINEERS
THE PORT OF NEW YORK AUTHORITY
PAVING, UTILITIES, FOUNDATIONS

TITLE: 75TH FLOOR PLAN
LOWER MECH EQUIP RM LEV. 1

DRAWN: | CHECKED:
SCALE: 1/8" = 1'-0" | DATE: 7-3-67
PROJECT NUMBER: | SHEET:
DRAWING NUMBER: A-A-121