
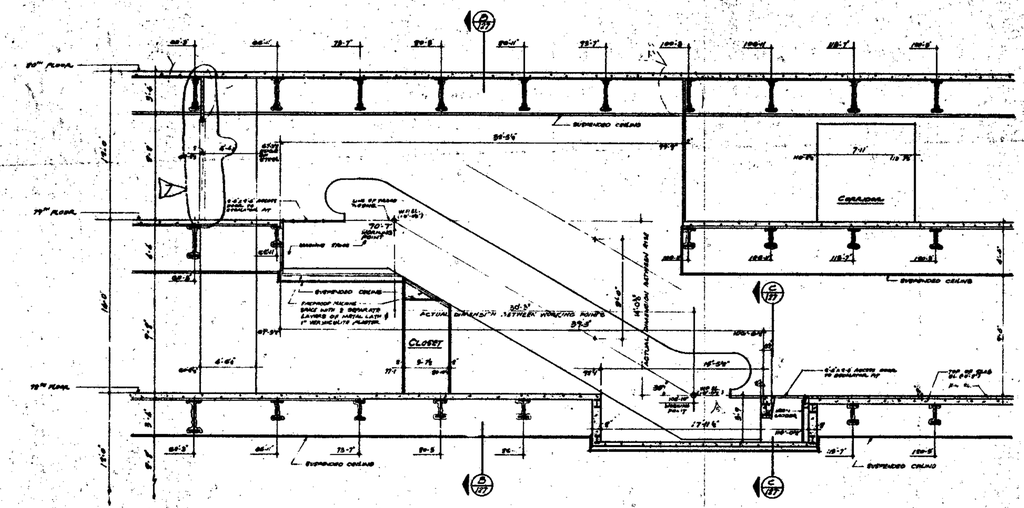



SECTION (A/127) THRU ESCALATOR A-9 & A-10

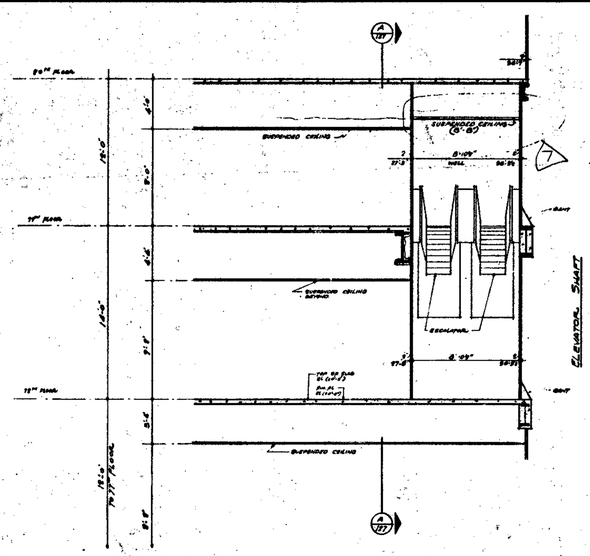


SECTION (B/127)

NOTES:


1. FOR GENERAL NOTES, KEY TO MATERIALS, SYMBOLS, ABBREVIATIONS, PAINT SCHEDULE, DOOR SCHEDULE, AND SYMBOLS OF ELEVATIONS SEE DRAWING A-4.1 TO A-4.8.
2. ALL ELEVATIONS GIVEN THUS (0'-0") ARE IN RELATION TO FINISHED FLOORS.
3. FOR MECHANICAL AND ELECTRICAL LEGENDS SEE ADJACENT DRAWINGS OR LEGENDS SHOWN ON NOTED.
4. FINISH FLOOR ELEVATION AND TOP OF FLOOR ELEVATIONS FOR DEPRESSED SLABS ARE SHOWN ON NOTED.
5. WHERE AN OVERHEAD CEILINGS ARE CALLED FOR, SUCH AS IN CLOSETS, STAIRS, PASSAGES ETC., BOTTOM ELEVATION OF ALL PIPING AND DUCTWORK SHALL BE MAINTAINED AT 8'-0" ABOVE FINISHED FLOOR, TO PROVIDE FOR FUTURE CEILING INSTALLATION AND CLEARANCE OF ALL LIGHT FIXTURES.
6. FOR ADDITIONAL DETAILS AND SECTIONS OF ESCALATORS SEE DWG. A-4.256.
7. GRAVITY AIR LOUVERS ON ALL SMOKE PROJECTIONS SHALL BE 1/16" MINIMUM. (F. SECTION) CONSTRUCTION IN ELEVATOR SHAFTS AND SHALL BE MAINTAINED 70F FROM HORIZONTAL. SEE TYPICAL DETAILS.
8. FOR ESCALATOR DETAILS, FINISHES, AND ADDITIONAL SECTIONS SEE DWG. A-4.8-256.
9. SEE TYPICAL PARTITION DETAILS SEE DRAWINGS A-4.8-206 TO A-4.8-215.

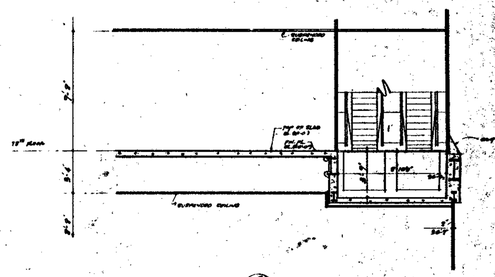


SECTION (C/127)

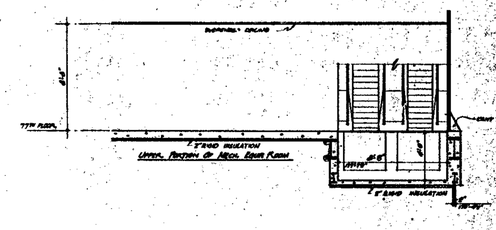


SECTION (F/127)

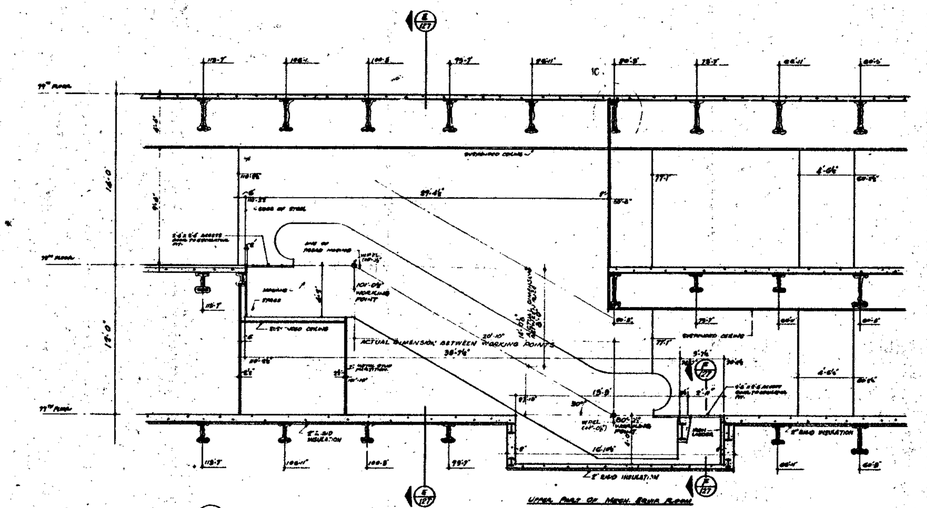


SECTION (D/127) THRU ESCALATOR A-7 & A-8

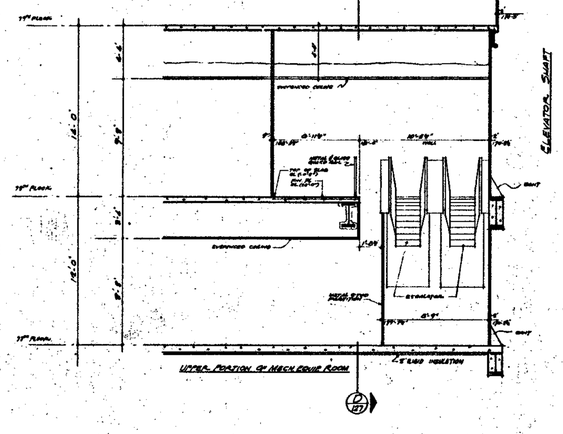

SECTION (E/127)

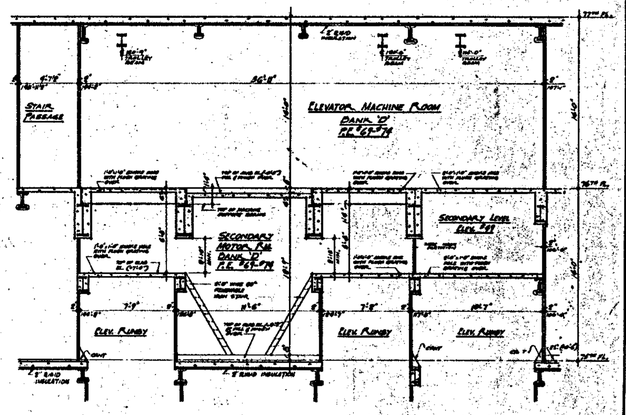


SECTION (G/127) THRU ELEVATOR MACHINE ROOM

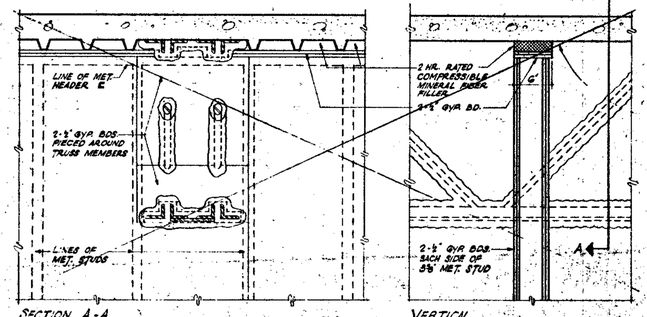

SECTION A-A
SCALE: 1½"=1'-0"

VERTICAL

DETAILS (H/127) OF TWO HOUR PARTITION AT TRUSS PENETRATION

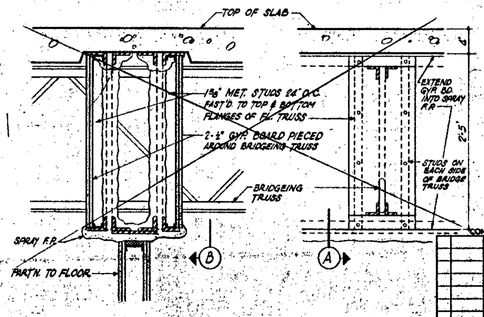

TYPICAL TRUSS SECTION A

BRIDGEING TRUSS SECTION B

BULLETINS NOT DATED ARE IN THE PROCESS OF COMPLETION

NO.	DATE	BUL. NO.	BY
	CONTRACT BID	DRAWING	date 9-9-66
A			L.J.
A	3-19-14	A-399	L.J.
A	7-17-28	A-545	L.J.
A		A-1064	L.C.
A	6-15-71	A-1064	D.P.
A	1-30-70	A-49	L.J.
A	5-25-69	A-17	[illegible]
A	5-25-69	A-23	[illegible]
A	8-7-68	A-10	[illegible]
A	6-25-68	A-8	L.C.

REVISIONS

APPROVED

CHIEF, PLANNING DIVISION

DATE

THE WORLD TRADE CENTER
THE PORT OF NEW YORK AUTHORITY

MINORU YAMASAKI & ASSOCIATES
MINORU YAMASAKI, ARCHITECT

EMERY ROTH & SONS
RICHARD ROTH, ARCHITECT

WORTHINGTON, SKILLING, HELLE & JACKSON
STRUCTURAL ENGINEERS

JAROS, BAUM & BOLLES
MECHANICAL ENGINEERS

JOSEPH R. LORING & ASSOCIATES
ELECTRICAL ENGINEERS

THE PORT OF NEW YORK AUTHORITY
PAVING, UTILITIES, FOUNDATIONS

TITLE: ELEVATOR MACHINE ROOM & ESCALATOR SECTIONS
DRAWING NO. & 61-74 (64)
ESCALATORS A-7, A-8, A-9, A-10

DRAWN		CHECKED	
SCALE	1/8"=1'-0"	DATE	7-31-67
PROJECT MANAGER		SHEET	OF
DRAWING NUMBER	A-A-127		