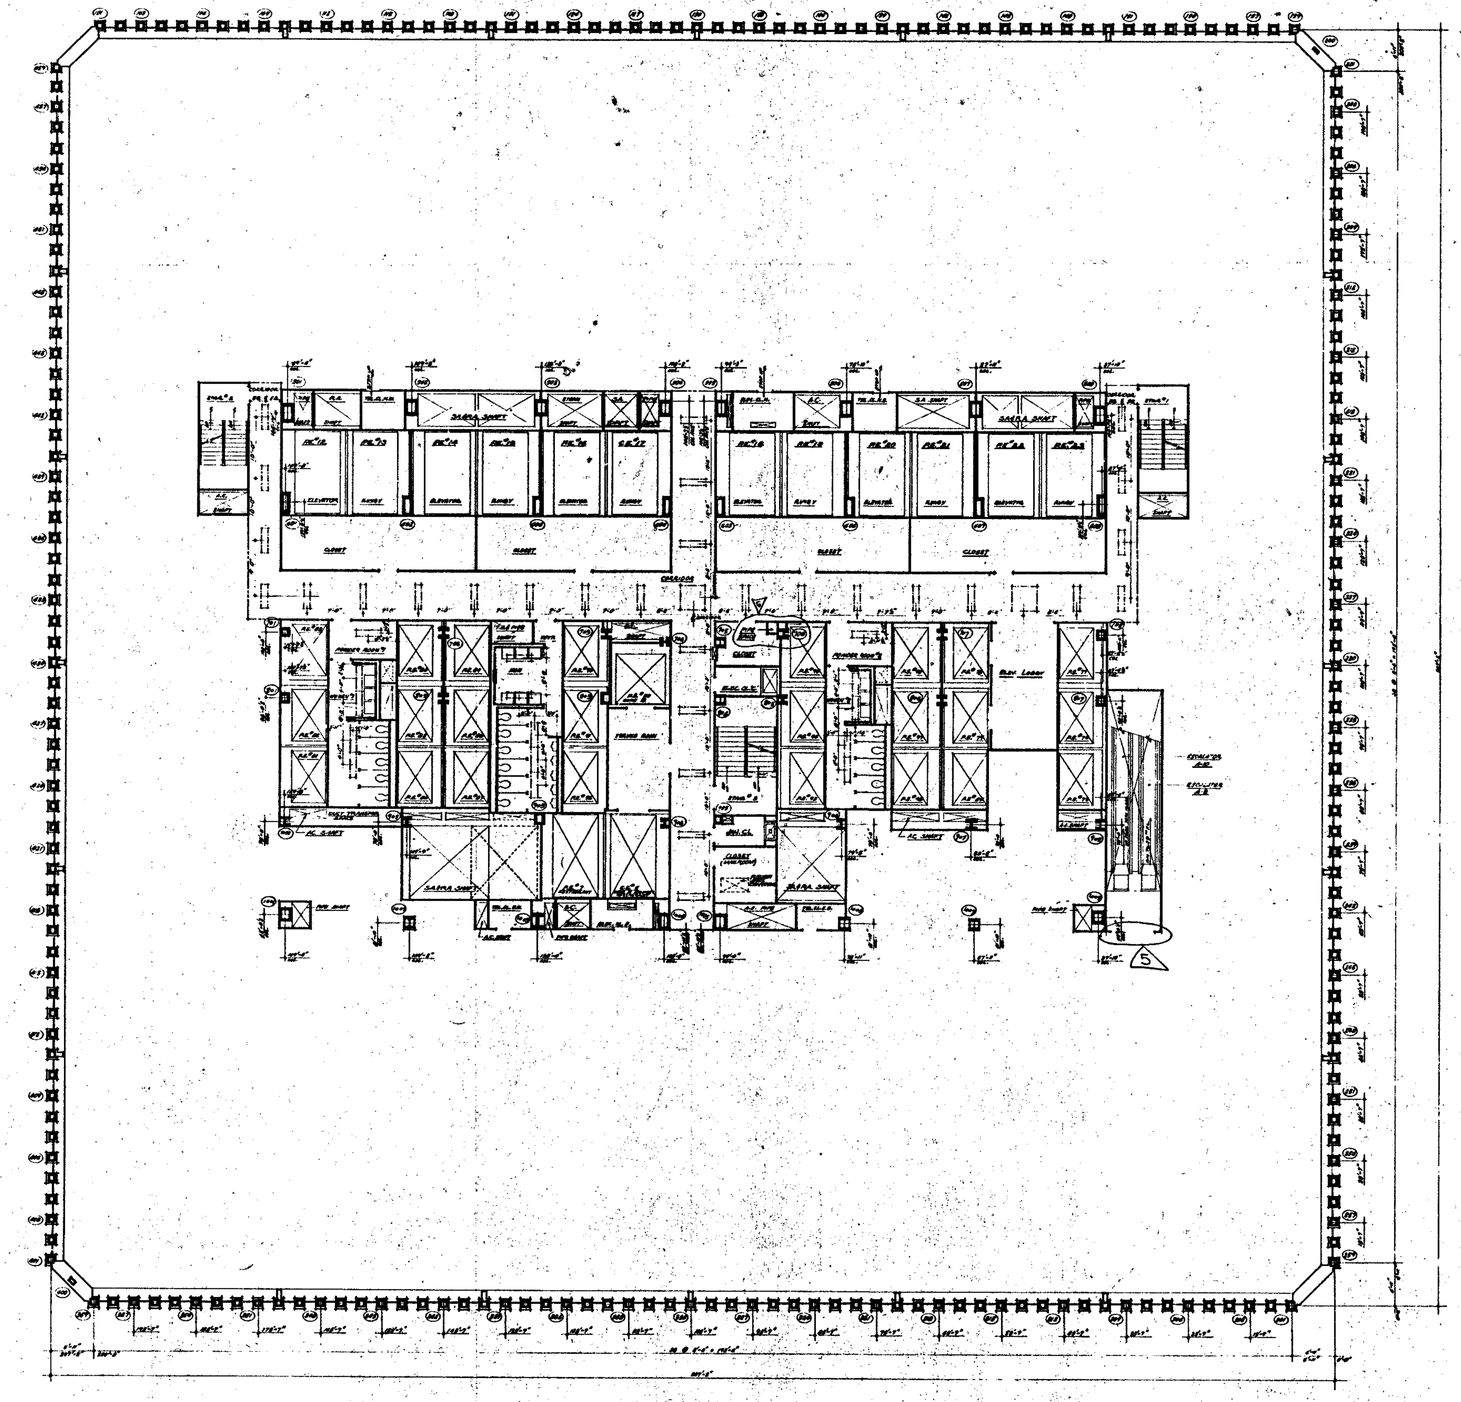


NORTH

NOTES

1. FOR GENERAL NOTES, KEY TO MATERIALS, SYMBOLS, ABBREVIATIONS, PERIMETER ROUGHOUTS, WORK BOUNDARIES AND SCHEDULES OF FINISHES, SEE DRAWINGS A-0.1 TO A-0.6.
2. FOR OMITTED DIMENSIONS AND NOTES IN ROOMS SEE "A" SERIES DRAWINGS FOR SIMILAR ROOMS.
3. ALL DIMENSIONS OVER TWO FEET (24") ARE TO BE ADJUSTED TO FOOT MODULE.
4. FOR ARCHITECTURAL AND MECHANICAL LEGENDS AND DEFINITION OF SYMBOLS SEE DRAWING A-0.1.
5. ALL TRENCHES AND OPENINGS IN CONCRETE FLOOR SLABS TO BE PROTECTED BY COVERS OF PLYWOOD, A MINIMUM OF 1/2" THICK, SUPPORTED ON TYPE 2 PARTITIONS.
   SEE ARCHITECTURAL SPECIFICATIONS FOR TYPE AND SIZE OF OPENINGS & CONTRACTOR'S APPROVED SHOP DRAWINGS FOR COVERS, PANEL LOCATION & EXTENT OF TRENCH HEADER AND PARTITIONING.
6. CONTRACTOR TO COORDINATE LIGHTING LAYOUTS AS SHOWN FOR ALL OTHER LIGHTING SEE ELECTRICAL DRAWINGS AND ARCHITECTURAL DETAILS.
7. FINISH FLOOR ELEVATIONS AND TOP OF HEAD ELEVATIONS ARE TYPICAL UNLESS OTHERWISE NOTED. ALL CEILINGS ARE TO BE SUSPENDED ACOUSTICAL CEILINGS UNLESS NOTED OTHERWISE.
8. ELEVATOR DOORS AND FRAMES SHALL BE SET FLUSH WITH FACE OF ALL ADJACENT FINISHES. ALL DOORS AND DOOR FRAMES SHALL BE MITERED AT ALL ABOVE FINISHED FLOOR, NO PADDING FOR FUTURE CEILING INSTALLATION AND CLEARANCE OF FULL HEIGHT DOORS.
9. EXTENT OF PUBLIC CIRCULATION SPACE IS INDICATED THUS: _____

BULLETINS NOT DATED ARE IN THE PROCESS OF COMPLETION

CONTRACT NO. PLANNING SCALE 1:144

NO.	DATE	SUBJ. NO.	BY
1	6-1-71	A-103	L.L.
2		A-104	L.C.
3	6-18-71	A-104	D.T.
4	6-18-71	A-104	D.T.
5	1-10-72	A-53	F.L.
6	5-25-72	A-17	[illegible]

REVISIONS

REGISTERED ARCHITECT — MINORU YAMASAKI — NEW YORK — NO. 035-[illegible]

APPROVED

CHIEF, PLANNING DIVISION

DATE

THE WORLD TRADE CENTER

THE PORT OF NEW YORK AUTHORITY

MINORU YAMASAKI & ASSOCIATES MINORU YAMASAKI, ARCHITECT	EMERY ROTH & SONS RICHARD ROTH, ARCHITECT
WORTHINGTON, SKILLING, HELLE & JACKSON STRUCTURAL ENGINEERS	JAROS, BAUM & BOLLES MECHANICAL ENGINEERS
JOSEPH R. LORING & ASSOCIATES ELECTRICAL ENGINEERS	THE PORT OF NEW YORK AUTHORITY PAVING, UTILITIES, FOUNDATIONS

1/8"=1'-0" — 0 5 10 15 20 — SCALE IN FEET

TITLE: 79TH FLOOR PLAN — UPPER ESCALATOR LEVEL

DRAWN		CHECKED	
SCALE	1/8"=1'-0"	DATE	11-30-70
PROJECT NO.		SHEET	OF
DRAWING NUMBER		A-A-132	