
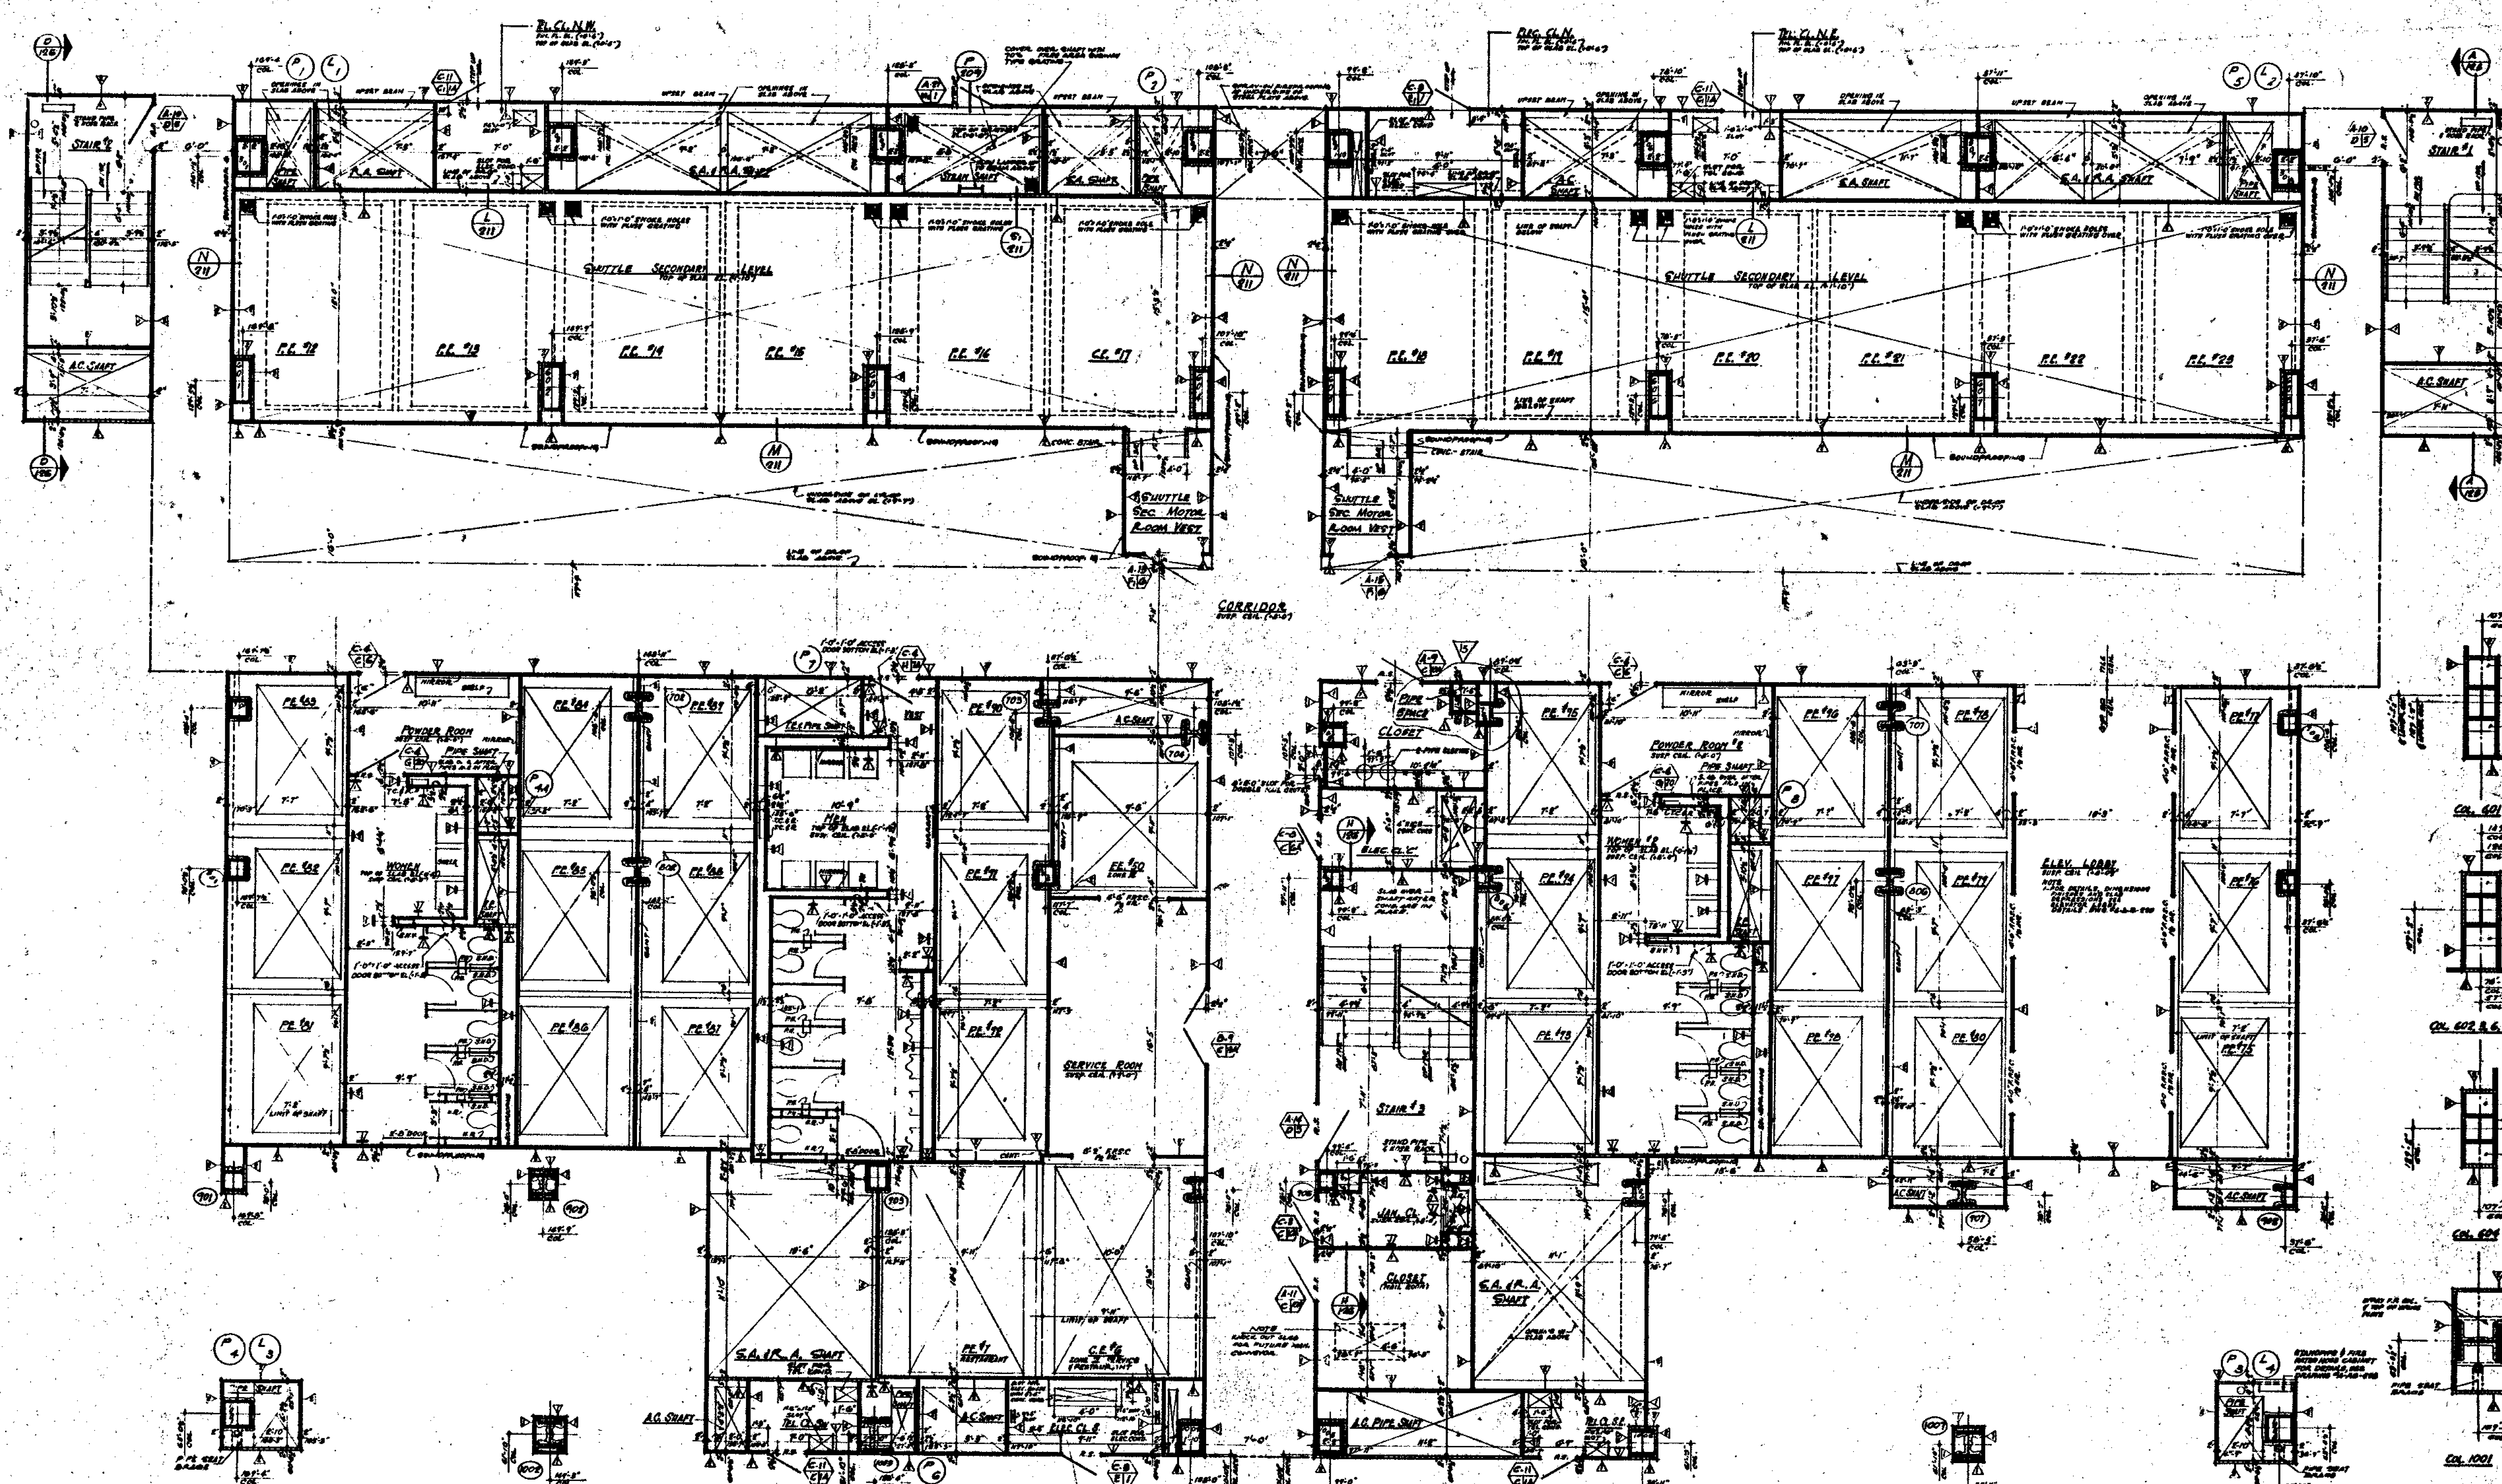


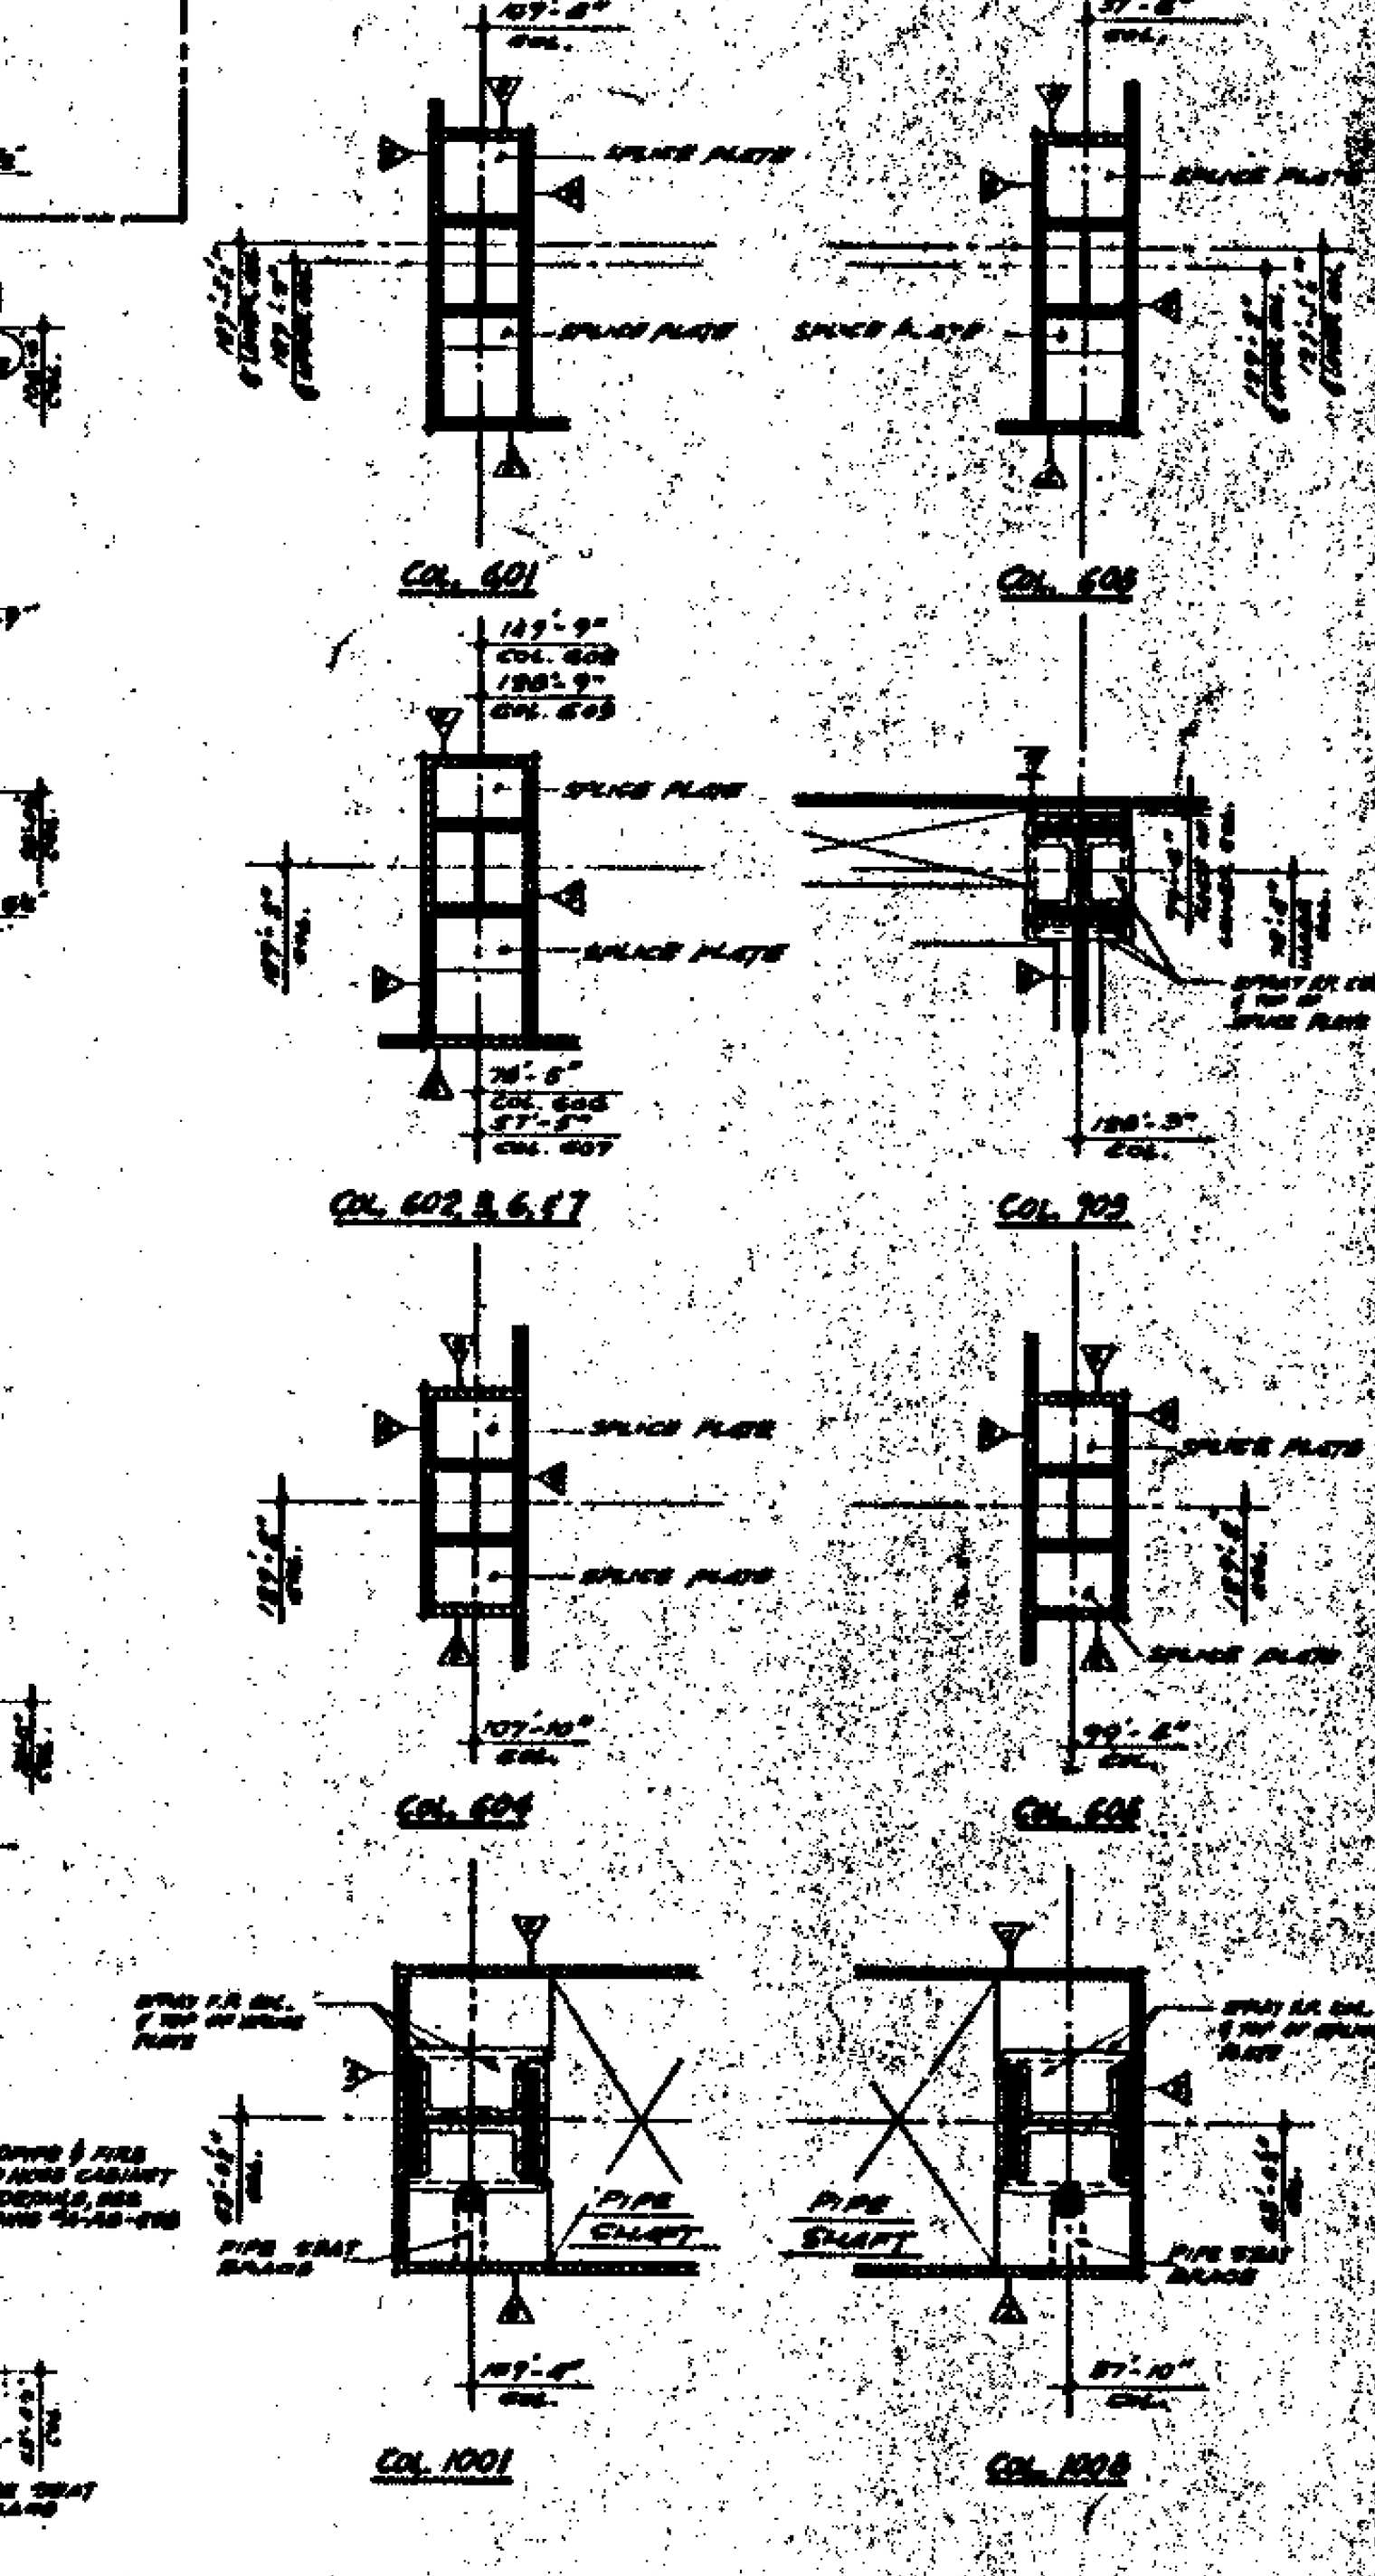

COLUMN DETAILS

NORTH

NOTES

1. FOR GENERAL NOTES, KEY TO MATERIAL, SYMBOLS, ABBREVIATIONS, FINISH SCHEDULES, DOOR SCHEDULES AND SCHEDULES OF DWGS. SEE DWGS. A-A-1 TO A-A-6
2. FOR COMPLETE 1/8" SCALE FLOOR PLAN SEE DRAWING # A-A-184
3. ALL ELEVATIONS GIVEN THUS (0.0'-0") ARE IN RELATION TO FINISH FLOOR.
4. FOR MECHANICAL AND ELECTRICAL LAYOUT SEE RESPECTIVE ENGINEERS DRAWINGS
5. FOR TYPICAL STAIR DETAILS SEE DWG. #A-A-B-104 & A-A-B-105.
6. ALL TRENCH HEADERS TO BE FIREPROOFED AT UNDERSIDE OF SLAB FOR A WIDTH OF 4'-0" WITH A SPRAY-ON TYPE FIREPROOFING. SEE ARCHITECTURAL SPECIFICATIONS FOR TYPE AND ELEC. ENGINEERS & CONTRACTORS APPROVED SHOP DWGS FOR LOCATION & EXTENT OF TRENCH HEADER AND FIREPROOFING.
7. FINISH FLOOR ELEVATION AND TOP OF SLAB ELEVATIONS ARE (0'-0") UNLESS OTHERWISE SHOWN OR NOTED.
8. PROVIDE SOAP DISPENSERS AT ALL MEN AND WOMEN'S TOILETS. ONE DISPENSER AT EACH LAVATORY. ACCESS DOORS TO SOAP DISPENSER VALVES TO BE LOCATED IN ACCORDANCE WITH TILE COURSING. SEE TYPICAL TOILET DETAILS DWG. #A-AB-111.
9. WHERE NO SUSPENDED CEILINGS ARE CALLED FOR SUCH AS IN CLOSETS, STAIR PASSAGES, ETC. BOTTOM ELEVATION OF ALL PIPING AND DUCTWORK SHALL BE MAINTAINED AT 8'-6" ABOVE FINISHED FLOOR TO PROVIDE FOR FUTURE CEILING INSTALLATION AND CLEARANCE OF FULL HEIGHT DOORS.
10. EXTENT OF PUBLIC CORRIDOR CEILING IS INDICATED THUS: ———
11. CANTS ARE REQUIRED ON ALL BEAM PROJECTIONS OVER 4 1/2" NOMINAL (4" ACTUAL) DIMENSION IN ELEVATOR SHAFTS AND SHALL BE MINIMUM 75° FROM HORIZONTAL. SEE TYPICAL DETAILS
12. FOR FIREPROOFING OF FREE STANDING COLUMNS AND TYPICAL PARTITION DETAILS SEE DRAWINGS #A-AB-800 TO # A-AB-812.

BULLETINS NOT DATED ARE IN THE PROCESS OF COMPLETION
CONTRACT BID DRAWING date 2-9-68

NO.	DATE	BUL. NO.	BY	NO.	DATE	BUL. NO.	BY
				△	1-30-70	A-51	A.E.
				△	1-30-70	A-49	A.E.
				△	1-30-70	A-47	E.C.
				△	5-23-69	A-31	D.G.
				△	5-23-69	A-26	D.G.
△	6-1-71	A-267	L.J.	△	5-23-69	A-17	D.G.
△	6-18-71	A-174	L.J.	△	5-23-69	A-23	D.G.
△	6-18-71	A-164	D.T.	△	8-1-68	A-10	D.G.
△	11-6-70	A-109	L.J.	△	6-28-68	A-6	D.G.
△	11-6-70	A-108	L.J.	△	5-18-68		J.V.L.

REVISIONS | REVISIONS

APPROVED

CHIEF, PLANNING DIVISION
DATE

REGISTERED ARCHITECT

THE WORLD TRADE CENTER

THE PORT OF NEW YORK AUTHORITY

MINORU YAMASAKI & ASSOCIATES
MINORU YAMASAKI, ARCHITECT

EMERY ROTH & SONS
RICHARD ROTH, ARCHITECT

WORTHINGTON, SKILLING, HELLE & JACKSON
STRUCTURAL ENGINEERS

JAROS, BAUM & BOLLES
MECHANICAL ENGINEERS

JOSEPH R. LORING & ASSOCIATES
ELECTRICAL ENGINEERS

THE PORT OF NEW YORK AUTHORITY
PAVING, UTILITIES, FOUNDATIONS

1/4" = 1'-0"

TITLE: 80TH FLOOR CORE PLAN

DRAWN		CHECKED	
SCALE	1/4" = 1'-0"	DATE	7-31-67
PROJECT NUMBER		SHEET	OF
DRAWING NUMBER	A-A-175		