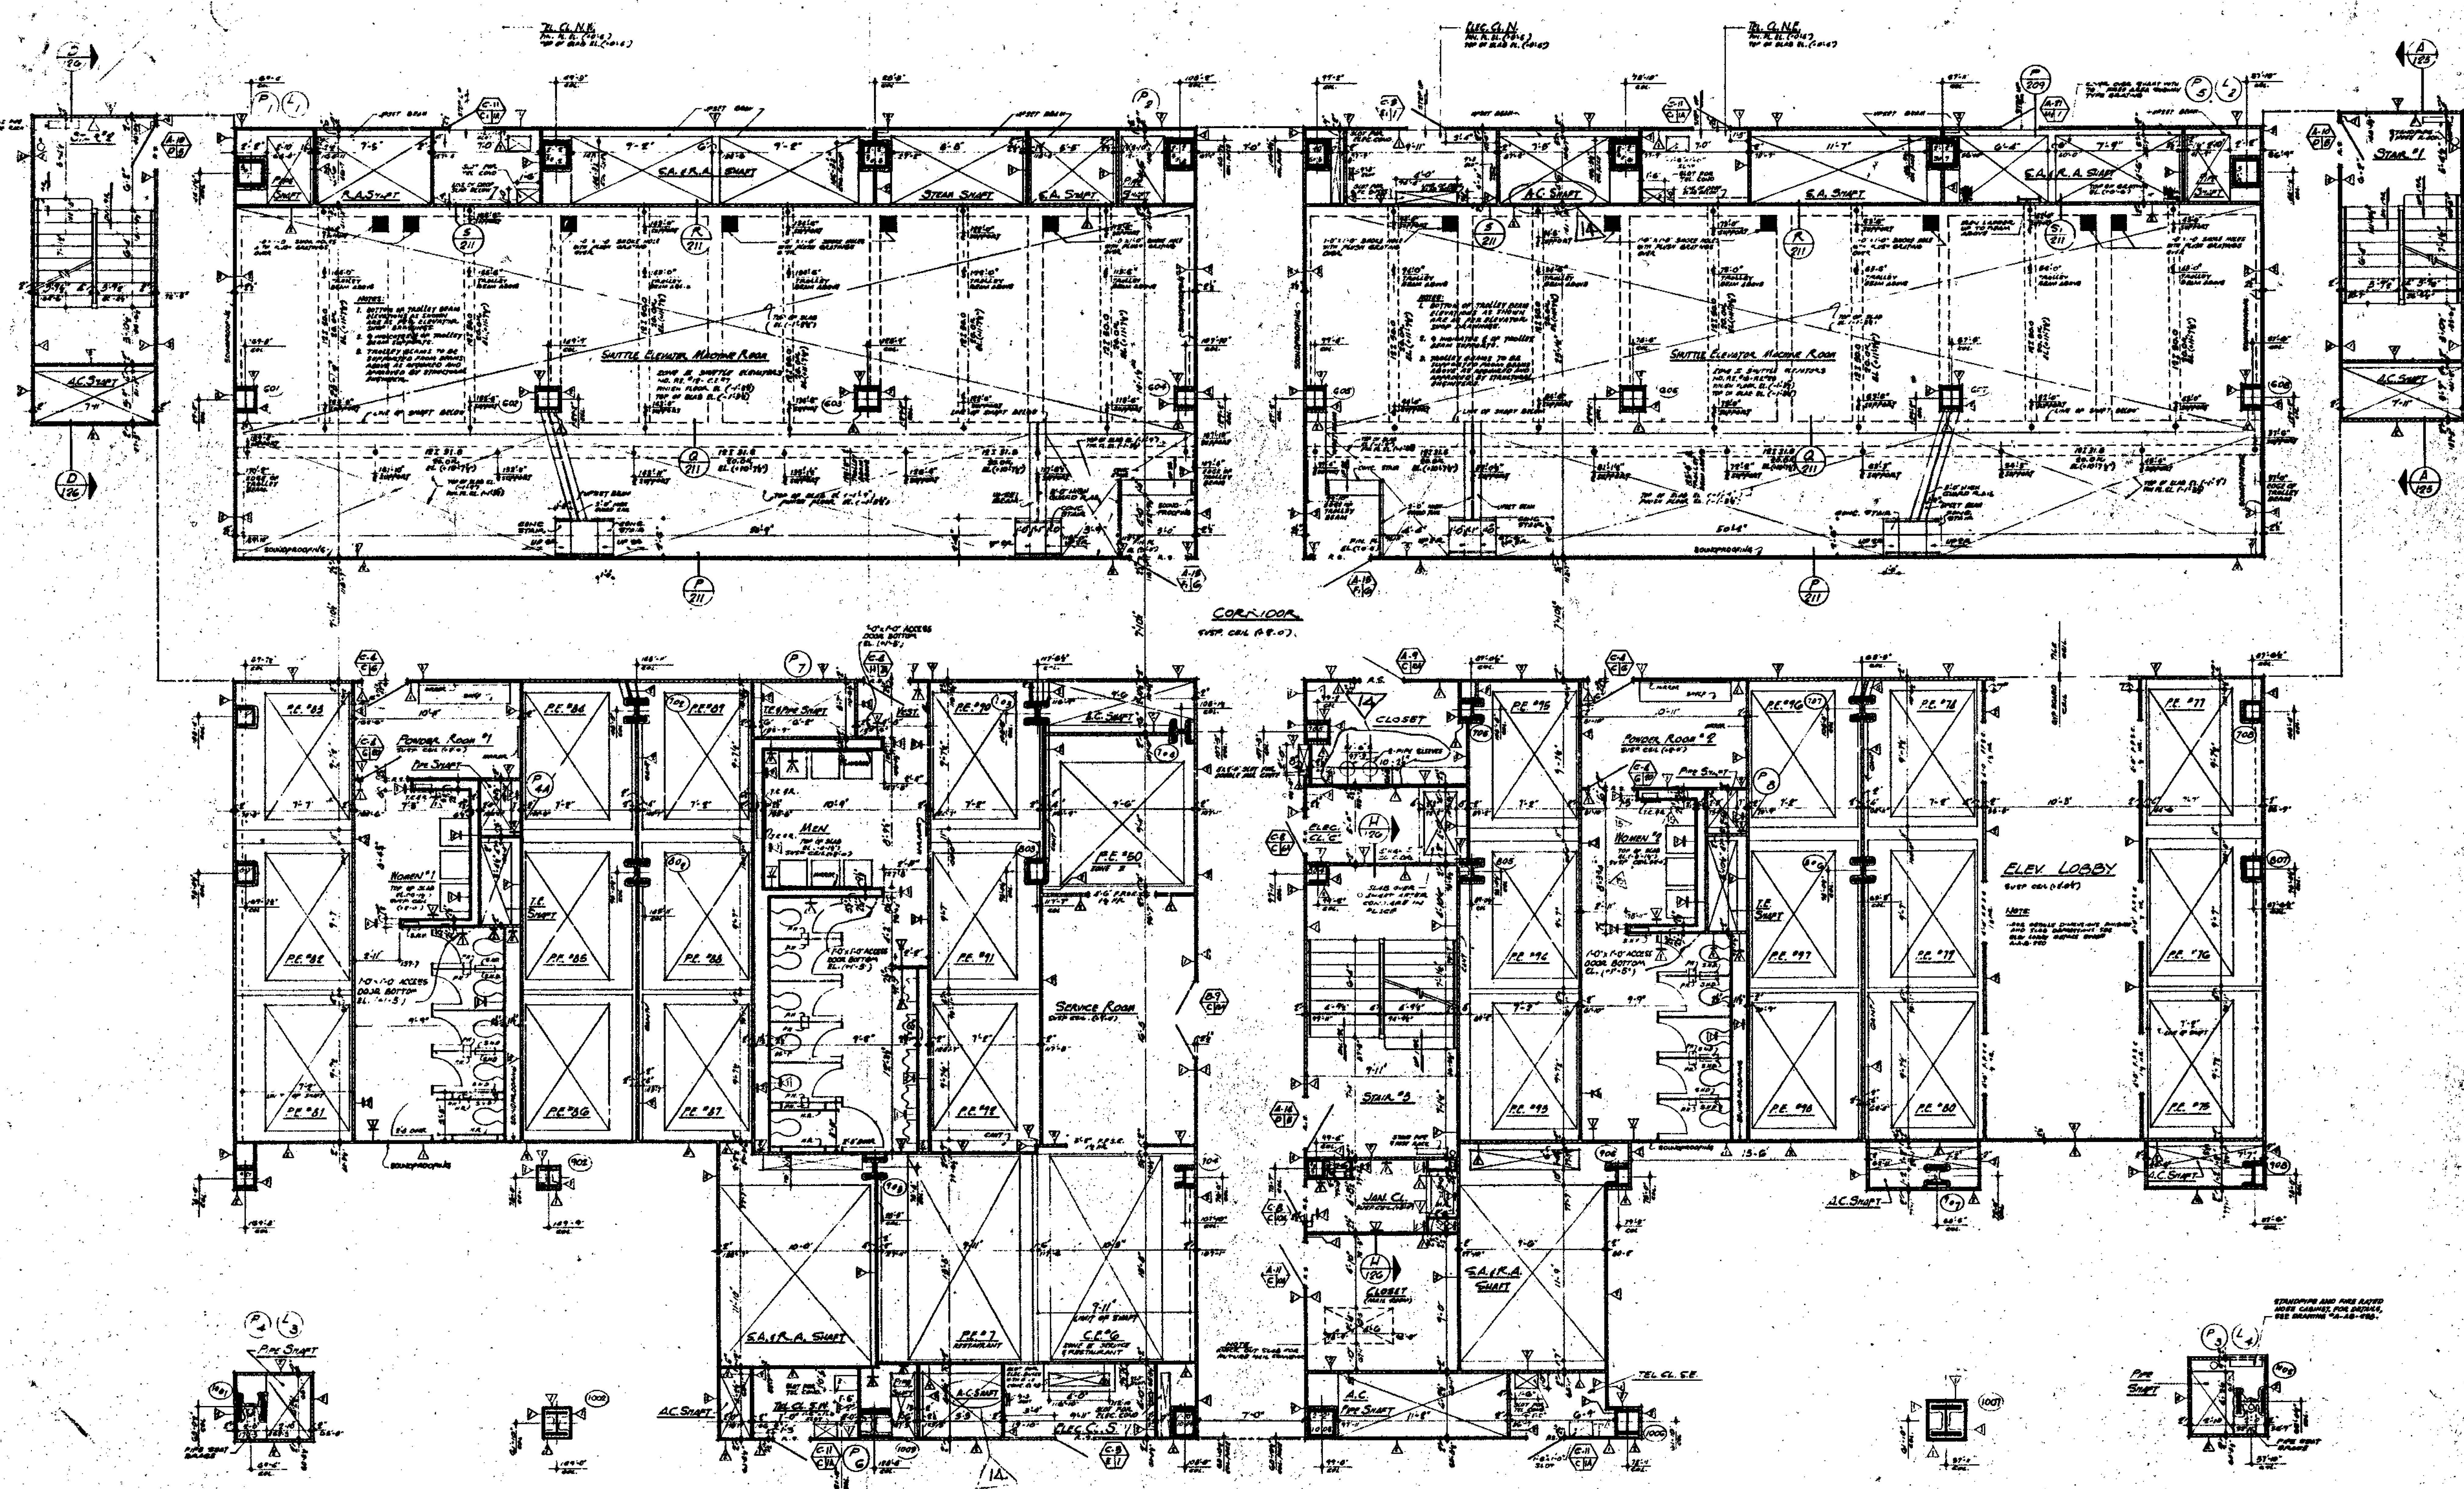


NOTES

1. FOR GENERAL NOTES, KEY TO MATERIALS SYMBOLS, ABBREVIATIONS, FINISH SCHEDULES, DOOR SCHEDULES AND SCHEDULES OF DWG. SEE DWGS. # A-A-1 TO A-A-9.
2. FOR COMPLETE 1/8" SCALE FLOOR PLAN SEE DWG # A-A-186.
3. ALL ELEVATIONS GIVEN THUS (±0'-0") ARE IN RELATION TO FINISH FLOOR.
4. FOR MECHANICAL & ELECTRICAL LAYOUTS SEE RESPECTIVE ENGINEERS DWGS.
5. FOR TYPICAL STAIR DETAILS SEE DWGS # A-A-B-204 & A-A-B-205.
6. ALL TRENCH HEADERS TO BE FIREPROOFED AT UNDERSIDE OF SLAB FOR A WIDTH OF 4'-0" WITH A SPRAY-ON TYPE FIREPROOFING. SEE ARCHITECTURAL SPECIFICATION FOR TYPE AND ELECTRICAL ENGINEERS & CONTRACTORS APPROVED SHOP DWGS. FOR LOCATION & EXTENT OF TRENCH HEADER AND FIREPROOFING.
7. FINISH FLOOR ELEVATION AND TOP OF SLAB ELEVATIONS ARE (±0-0) UNLESS OTHERWISE SHOWN OR NOTED.
8. PROVIDE SOAP DISPENSERS AT ALL MEN AND WOMENS TOILETS. ONE DISPENSER AT EACH LAVATORY. ACCESS DOORS TO SOAP DISPENSER VALVE TO BE LOCATED IN ACCORDANCE WITH TILE COURSING. SEE TYPICAL TOILET DETAILS DWG. # A-AB-2 & 4.
9. WHERE NO SUSPENDED CEILINGS ARE CALLED FOR, SUCH AS IN CLOSET, STAIR PASSAGES ETC., BOTTOM ELEVATION OF ALL PIPING AND DUCTWORK SHALL BE MAINTAINED AT 8'-6" ABOVE FINISHED FLOOR TO PROVIDE FOR FUTURE CEILING INSTALLATION AND CLEARANCE OF FULL HEIGHT DOORS.
10. EXTENT OF PUBLIC CORRIDOR IS INDICATED THUS: ____
11. CANTS ARE REQUIRED ON ALL BEAM PROJECTIONS OVER 4" NOMINALLY (5" ACTUAL) DIMENSION IN ELEVATOR SHAFTS AND SHALL BE MINIMUM 75° FROM HORIZONTAL. SEE TYPICAL DETAIL.
12. FOR FIREPROOFING OF FREE STANDING COLUMNS AND TYPICAL PARTITION DETAILS SEE DWGS A-AB-106 TO A-AB-112.

BULLETINS NOT DATED ARE IN THE PROCESS OF COMPLETION
CONTRACT BID DRAWING date 2-9-68

NO.	DATE	BUL. NO.	BY	NO.	DATE	BUL. NO.	BY
				△	1-30-70	A-53	T.J.
				△	1-30-70	A-47	L.V.
				△	5-23-69	A-31	E.C.
				△	5-23-69	A-26	E.C.
				△	5-23-69	A-17	E.C.
△	6-18-71	A-174	L.J.	△	5-23-69	A-25	E.C.
△	6-18-71	A-162	D.T.	△	11-1-68	A-11	M.M.
△	11-6-70	A-108	L.J.	△	8-1-68	A-10	D.G.
△	11-6-70	A-105	L.J.	△	4-28-68	A-8	D.G.
△	1-30-70	A-51	P.J.	△	3-18-68		J.V.L.

REVISIONS

APPROVED
CHIEF, PLANNING DIVISION
DATE

REGISTERED ARCHITECT

THE WORLD TRADE CENTER

THE PORT OF NEW YORK AUTHORITY

MINORU YAMASAKI & ASSOCIATES
MINORU YAMASAKI, ARCHITECT

EMERY ROTH & SONS
RICHARD ROTH, ARCHITECT

WORTHINGTON, SKILLING, HELLE & JACKSON
STRUCTURAL ENGINEERS

JAROS, BAUM & BOLLES
MECHANICAL ENGINEERS

JOSEPH R. LORING & ASSOCIATES
ELECTRICAL ENGINEERS

THE PORT OF NEW YORK AUTHORITY
PAVING, UTILITIES, FOUNDATIONS

1/4" = 1'-0"

TITLE: 81st FLOOR CORE PLAN

DRAWN | CHECKED
SCALE 1/4" = 1'-0" | DATE 7-8-67
PROJECT NUMBER | SHEET OF
DRAWING NUMBER A-A-137