

NOTES:

1. FOR GENERAL NOTES, KEY TO MATERIALS, STANDARD ABBREVIATIONS, FINISH SCHEDULES, DOOR, FOREMAN AND SCHEDULES OF DRAWINGS SEE DRAWINGS A-0.00 TO A-0.06.
2. FOR CONCRETE & STEEL FLOOR PLAN SEE DRAWING A-A-A-02.
3. ALL ELEVATIONS GIVEN THUS (0'0") ARE IN RELATION TO FINISH FLOOR.
4. FOR MECHANICAL AND ELECTRICAL LAYOUT SEE PERTINENT DRAWINGS IN THIS SET.
5. FOR TYPICAL STAIR DETAILS SEE DWGS. A-6.01-.04 AND A-6.05-.06.
6. ALL TILES ON HEADERS TO BE PREPARED AT DIRECTION OF SIDE WALL & SHOWN AS "TILE WITH A SMOOTH EDGE" UNLESS OTHERWISE NOTED. SEE ARCHITECTURAL SPECIFICATION SECTION 09830, TILE WORK, SUBSECTION 3.02 "PREPARATION" FOR SMOOTH EDGE TILE, SEE ALSO SUBSECTION 3.01 "EXTENT OF TILE WORK" FOR LOCATIONS.
7. FINISH FLOOR ELEVATION AND TOP OF BASE MOULDING ARE (0'0") UNLESS OTHERWISE SHOWN OR NOTED.
8. PROVIDE SOAP DISPENSERS AT ALL MEN AND WOMEN'S TOILETS - ONE DISPENSER AT EACH LAVATORY, EXCEPT WHERE TWO OR MORE LAVATORIES ARE TO BE LOCATED IN ACCESSIBLE UNITS THEY SHALL BE GROUPED TWO OR MORE PER DISPENSER. SEE DRAWING A-6.06-.08.
9. WHERE NO TOILET ROOMS OR CABINETS ARE CALLED FOR, THERE AS IN CORRIDORS, STAIR LANDINGS ETC., BOTTOM EDGE OF ALL SHELVES AND RECESSES SHALL BE MAINTAINED AT 6'-0" ABOVE FINISHED FLOOR, TO PROVIDE FOR FUTURE FIRE EXTINGUISHER INSTALLATION AND REMOVABLE OR FULL HEIGHT DOORS.
10. EXTENT OF CERAMIC TILING IS INDICATED THUS ———
11. CAULKING AND SEALING ON ALL MAIN PENETRATIONS ON THE EXTERIOR (EXCEPT DIMENSION IN ELEVATOR SHAFTS AND SHALL BE A MINIMUM OF 2" FROM MASONRY. SEE TYPICAL DETAILS.
12. FOR WATERPROOFING OF PIER WINDOW COPINGS AND TYPICAL PARTITIONS DETAILS, SEE DRAWINGS A-A-10.10 TO A-A-10.12.

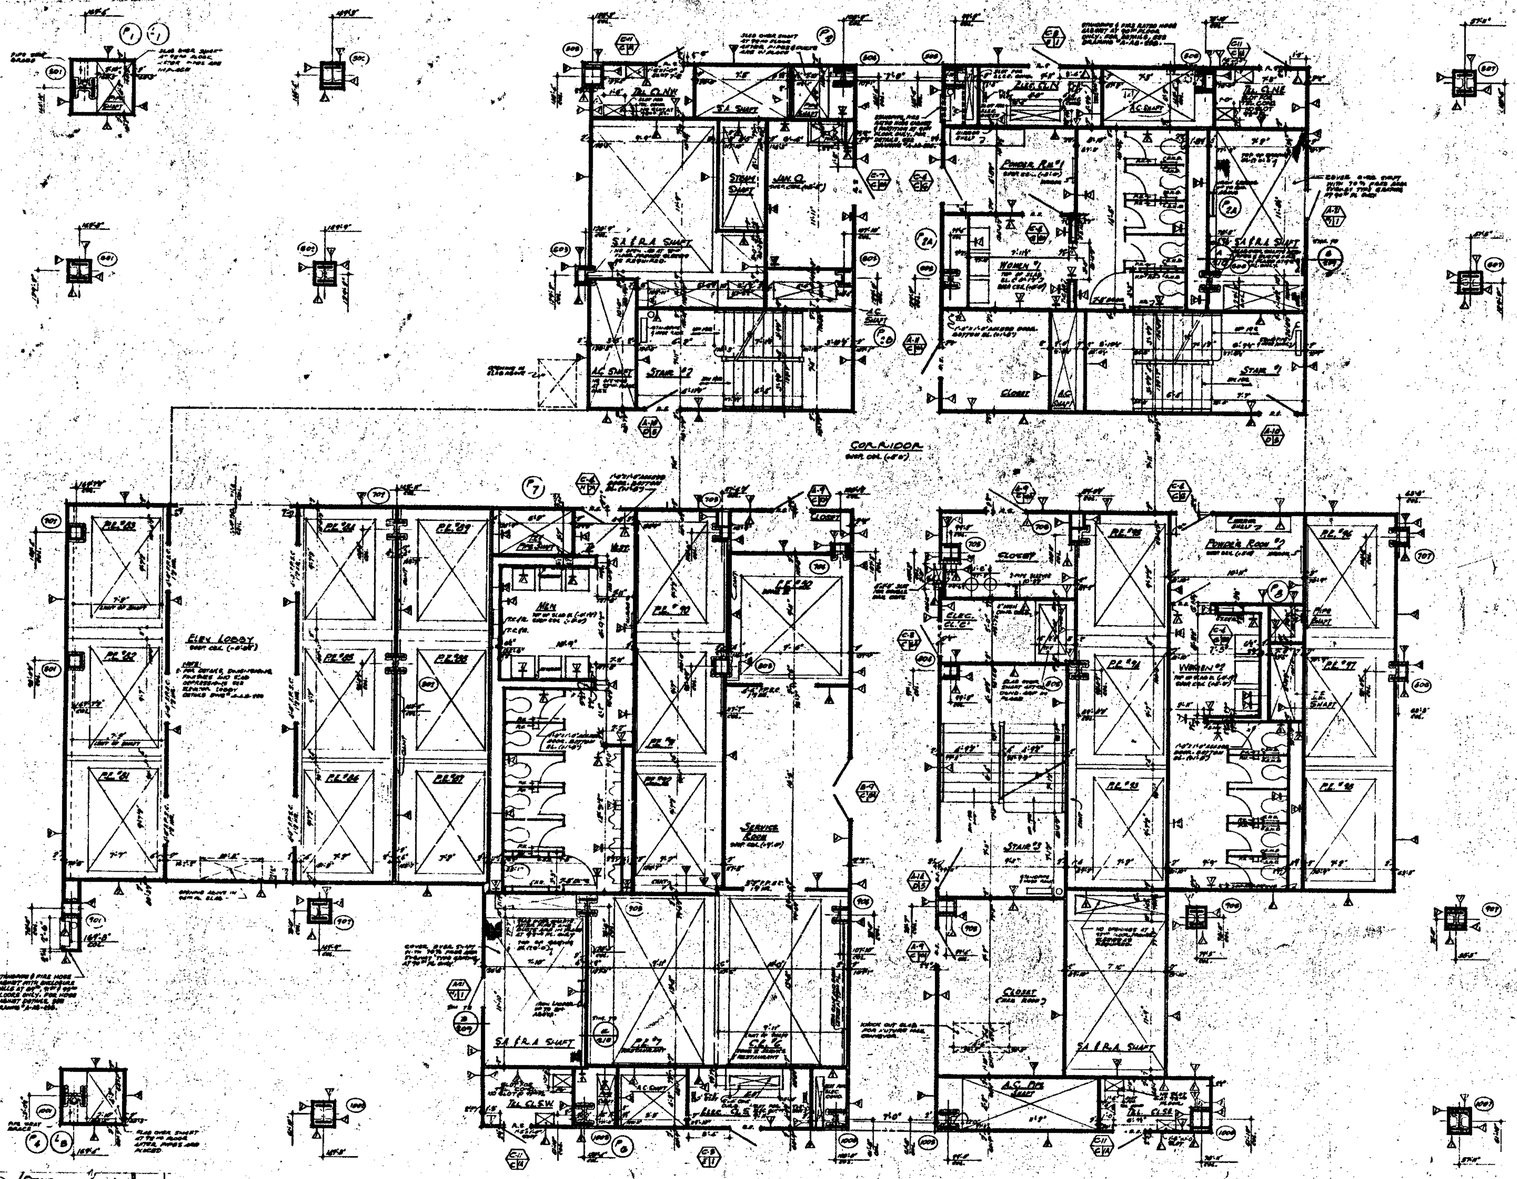

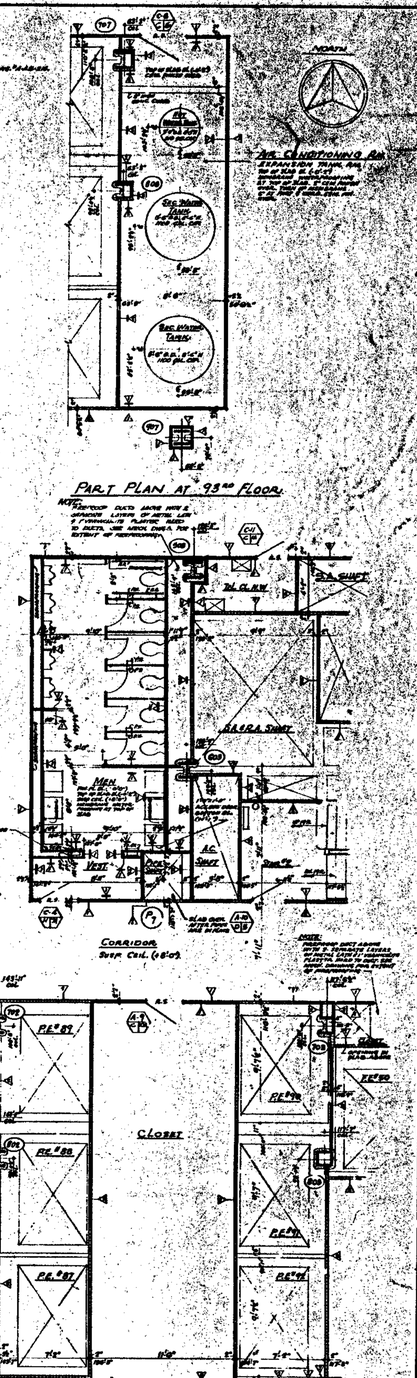

BULLETIN NOT DATED SEE # IN THE PRICES OF COMPLETION

CONTRACT NO.	DRAWING	date 2-1-68		
		1-20.01	A-01	LJ
		1-20.02	A-05	LJ
		1-20.03	A-07	LJ
11-10-70	A-3.15	3-23-70	A-11	RE
6-15-71	A-1.14	3-27-70	A-14	RE
6-15-71	A-1.20	3-29-69	A-17	RE
6-15-71	A-1.04	4-30-69	A-19	RE
9-7-71	A-1.23	11-1-68	A-1	MM
11-5-70	A-1.09	8-1-68	A-10	DHS
11-5-70	A-1.18	5-15-68		KVL

NO. DATE SUB. NO. BY — REVISIONS

NO. DATE SUB. NO. BY — REVISIONS

APPROVED

CHIEF, PLANNING DIVISION

DATE

THE WORLD TRADE CENTER
THE PORT OF NEW YORK AUTHORITY

MINORU YAMASAKI & ASSOCIATES
MINORU YAMASAKI, ARCHITECT

EMERY ROTH & SONS
RICHARD ROTH, ARCHITECT

WORTHINGTON, SKILLING, HELLE & JACKSON
STRUCTURAL ENGINEERS

JAROS, BAUM & BOLLES
MECHANICAL ENGINEERS

JOSEPH R. LORING & ASSOCIATES
ELECTRICAL ENGINEERS

THE PORT OF NEW YORK AUTHORITY
PAVING, UTILITIES, FOUNDATIONS

TITLE: 89TH TO 93RD FL. CORE PLANS

DESIGNED — CHECKED —
SCALE 1/16" DATE 7-30-71
PROJECT — SHEET —
DRAWN — CHECKED —

A-A-14.12