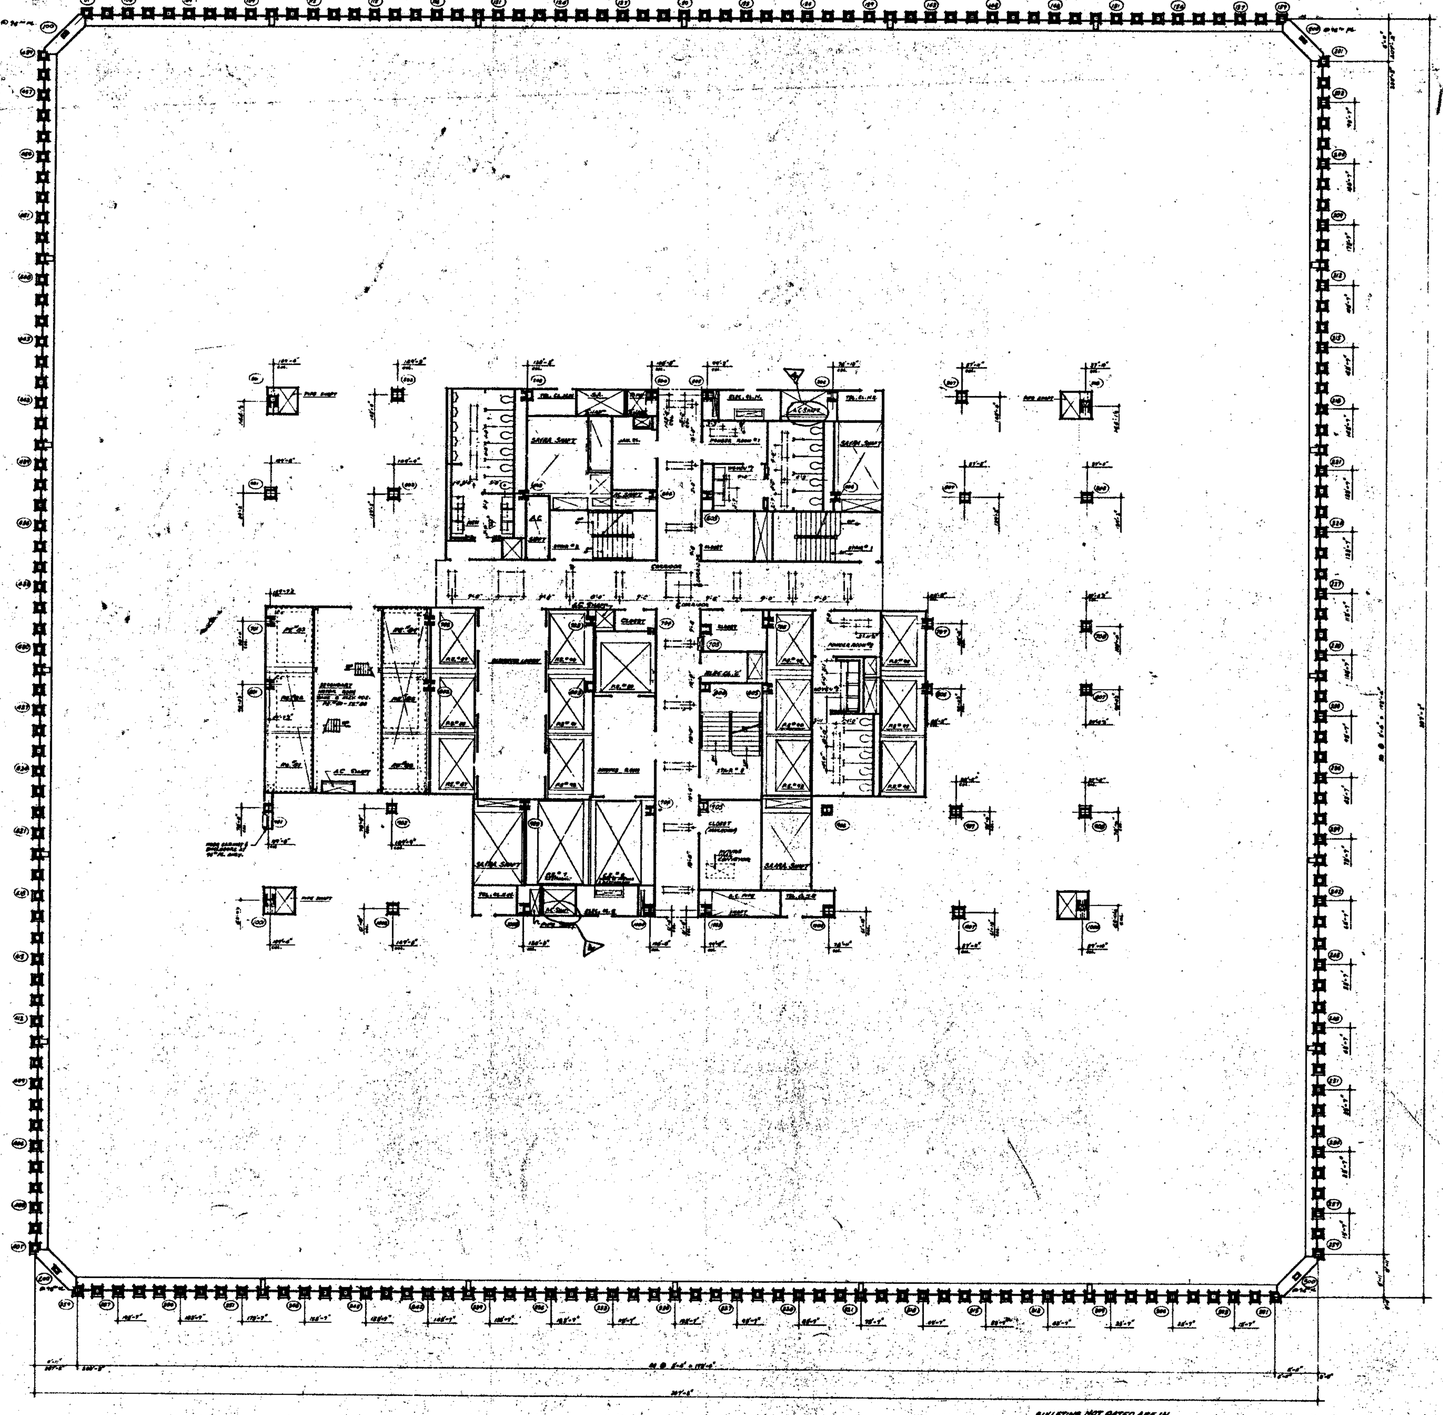


NORTH

NOTES

1. FOR GENERAL NOTES, KEY TO MATERIALS, SYMBOLS, ABBREVIATIONS, FINISH SCHEDULES, DOOR SCHEDULES AND SCHEDULE OF DRAWINGS SEE DRAWINGS A-0.1 TO A-0.5.
2. FOR COMPLETE DIMENSIONS AND NOTES IN CORE AREA SEE 1/8" SCALE CORE DRAWINGS A-1.101 AND A-1.121.
3. ALL ELEVATIONS SHOWN THUS (+0'-0") ARE IN RELATION TO PORTED PLANE.
4. FOR MECHANICAL AND ELECTRICAL LAYOUTS, SEE SUBCONTRACTOR DRAWINGS.
5. ALL TRENCH HEADERS TO BE FURNISHED AT UNDERSIDE OF SLAB FOR A WIDTH OF 6'-0" WITH A STRAIGHT OR TAPER TRANSITIONING SEE ARCHITECTURAL SPECIFICATIONS FOR JOINTS AND ELEC. ENGINEERS & CONTRACTOR APPROVED TYPE DUCTS FOR LOCATION & EXTENT OF TRENCH HEADER, AND FIRE PROOFING.
6. CEILINGS IN TOILET LANDING LAYOUTS AS SHOWN. FOR ALL OTHER LIGHTING SEE ELECTRICAL LAYOUTS AND ARCHITECTURAL DETAILS.
7. FINISH FLOOR ELEVATION AND TOP OF SLAB ELEVATIONS ARE (+0'-0") UNLESS OTHERWISE SHOWN OR NOTED.
8. WHERE NO SUSPENDED CEILINGS ARE CALLED FOR, SUCH AS IN CORRIDORS, STAIR PASSAGES ETC. BOTTOM ELEVATION OF ALL PIPING AND DUCTWORK SHALL BE SUSPENDED 12'-0" ABOVE FINISHED FLOOR, TO PROVIDE FOR FUTURE CEILING INSTALLATION AND CLEARANCE OF FULL HEIGHT DOORS.
9. EXTENT OF PUBLIC CORRIDOR CEILING IS INDICATED THUS _____

BUILDINGS NOT RATED ARE IN THE PROCESS OF COMPLETION

CONTRACT NO. DRAWING dated 9-9-66

NO.	DATE	DRWG. NO.	BY
6	6-16-71	A-1.104	DT
5	11-6-70	A-.108	LJ
4	1-15-70	A-.107	LJ
3	5-23-69	A-.17	EC

REVISIONS

APPROVED

CHIEF, PLANNING DIVISION

DATE

REGISTERED ARCHITECT EMERY ROTH

1/8"-1'0" scale 0 5 10 15 20 feet

THE WORLD TRADE CENTER

THE PORT OF NEW YORK AUTHORITY

MINORU YAMASAKI & ASSOCIATES MINORU YAMASAKI, ARCHITECT	EMERY ROTH & SONS RICHARD ROTH, ARCHITECT
WORTHINGTON, SKILLING, HELLE & JACKSON STRUCTURAL ENGINEERS	JAROS, BAUM & BOLLES MECHANICAL ENGINEERS
JOSEPH R. LORING & ASSOCIATES ELECTRICAL ENGINEERS	THE PORT OF NEW YORK AUTHORITY PLANNING, DETECTION, FOUNDATIONS

TITLE: 94TH & 95TH FLOOR PLAN

DRAWN		CHECKED	
SCALE	1/8"=1'0"	DATE	1-31-67
PROJECT ENGINEER		SHEET	OF
DRAWING NO.	A-A-149		