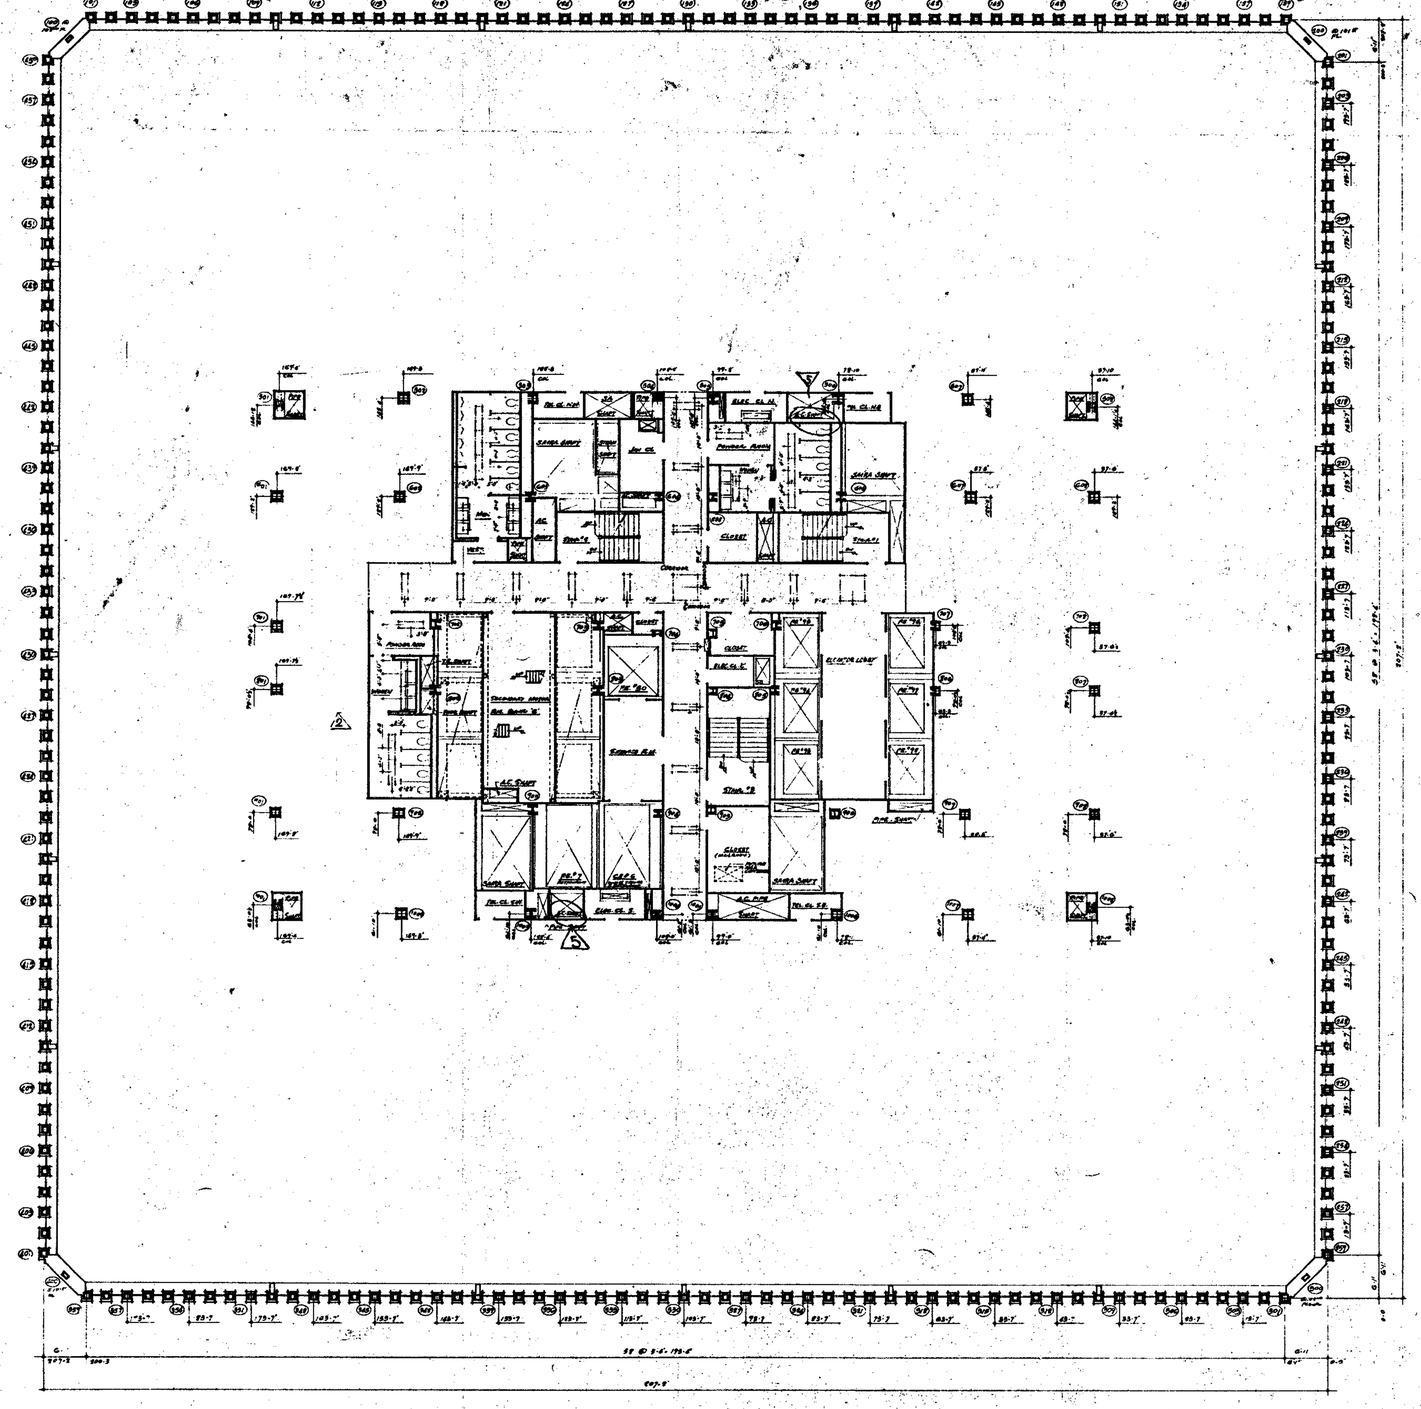


NORTH

NOTE:

1. FOR GENERAL NOTES KEY TO MATERIALS SYMBOLS ABBREVIATIONS FINISH SCHEDULE DOOR SCHEDULE, AND SYMBOLS OF DRAWINGS SEE ARCHITECT'S A.A.I 76 & A-2-6.
2. FOR COMPLETE DIMENSIONS AND NOTES IN CORE AREAS SEE 6" SCALE CORE DRAWINGS # A-A-185 AND A-A-186
3. ALL ELEVATIONS SHOWN THUS (0'-0") ARE IN RELATION TO FINISH FLOOR.
4. FOR MECHANICAL AND ELECTRICAL LAYOUTS SEE RESPECTIVE ENGINEERS' DRAWINGS.
5. ALL TRENCH HEADERS TO BE FIREPROOFED AT UNDERSIDE OF SLAB FOR A WIDTH OF 6'-0" WITH A SPRAY-ON TYPE FIREPROOFING SEE ARCHITECTURAL SPECIFICATION FOR TYPE AND ELEC. ENGINEERS & CONTRACTORS ATTENTION SHOULD BE GIVEN TO LOCATION & EXTENT OF TRENCH HEADER AND FIREPROOFING.
6. CORRIDOR AND TOILET LIGHTING LAYOUTS AS SHOWN FOR ALL OTHER LIGHTING SEE ELECTRICAL DRAWINGS AND ARCHITECTURAL DETAILS.
7. FINISH FLOOR ELEVATION AND TOP OF SLAB ELEVATIONS ARE (TYPICAL) UNLESS OTHERWISE SHOWN OR NOTED.
8. WHERE NO SUSPENDED CEILING ARE CALLED FOR SUCH AS IN CLOSETS, STAIR HALLWAYS ETC. BOTTOM ELEVATION OF ALL PIPING AND ELECTRICAL SHALL BE MAINTAINED AT 8'-6" ABOVE FINISHED FLOOR TO PROVIDE FOR FUTURE CEILING INSTALLATION AND CLEARANCE OF FULL HEIGHTS DOORS.
9. EXTENT OF PUBLIC CORRIDOR CEILING IS INDICATED THUS: _____.

BUILDING NOT DETAILED ARE IN THE PROCESS OF CONSTRUCTION

CONTRACT BID DRAWING date 9-1-68

6	10-11-71	A-164	D.T.
5	9-1-71	A-125	W.T.
4	1-30-70	A-53	E.L.
3	5-23-69	A-17	R.S.
2	2-13-69	A-23	R.S.

REVISIONS

REVISIONS

APPROVED

CHIEF, PLANNING DIVISION

DATE

REGISTERED ARCHITECT

THE WORLD TRADE CENTER

THE PORT OF NEW YORK AUTHORITY

MINORU YAMASAKI & ASSOCIATES — MINORU YAMASAKI, ARCHITECT
EMERY ROTH & SONS — RICHARD ROTH, ARCHITECT
WORTHINGTON, SKILLING, HELLE & JACKSON — STRUCTURAL ENGINEERS
JAROS, BAUM & BOLLES — MECHANICAL ENGINEERS
JOSEPH R. LORING & ASSOCIATES — ELECTRICAL ENGINEERS
THE PORT OF NEW YORK AUTHORITY — PIERS, UTILITIES, FOUNDATIONS

TITLE: 101st & 102nd FLOOR PLAN

1/16" = 1'-0"

DRAWN | CHECKED | APPROVED | DATE: 7-1967

PROJECT NO. | SHEET NO.

DRAWING NO. A-A-154