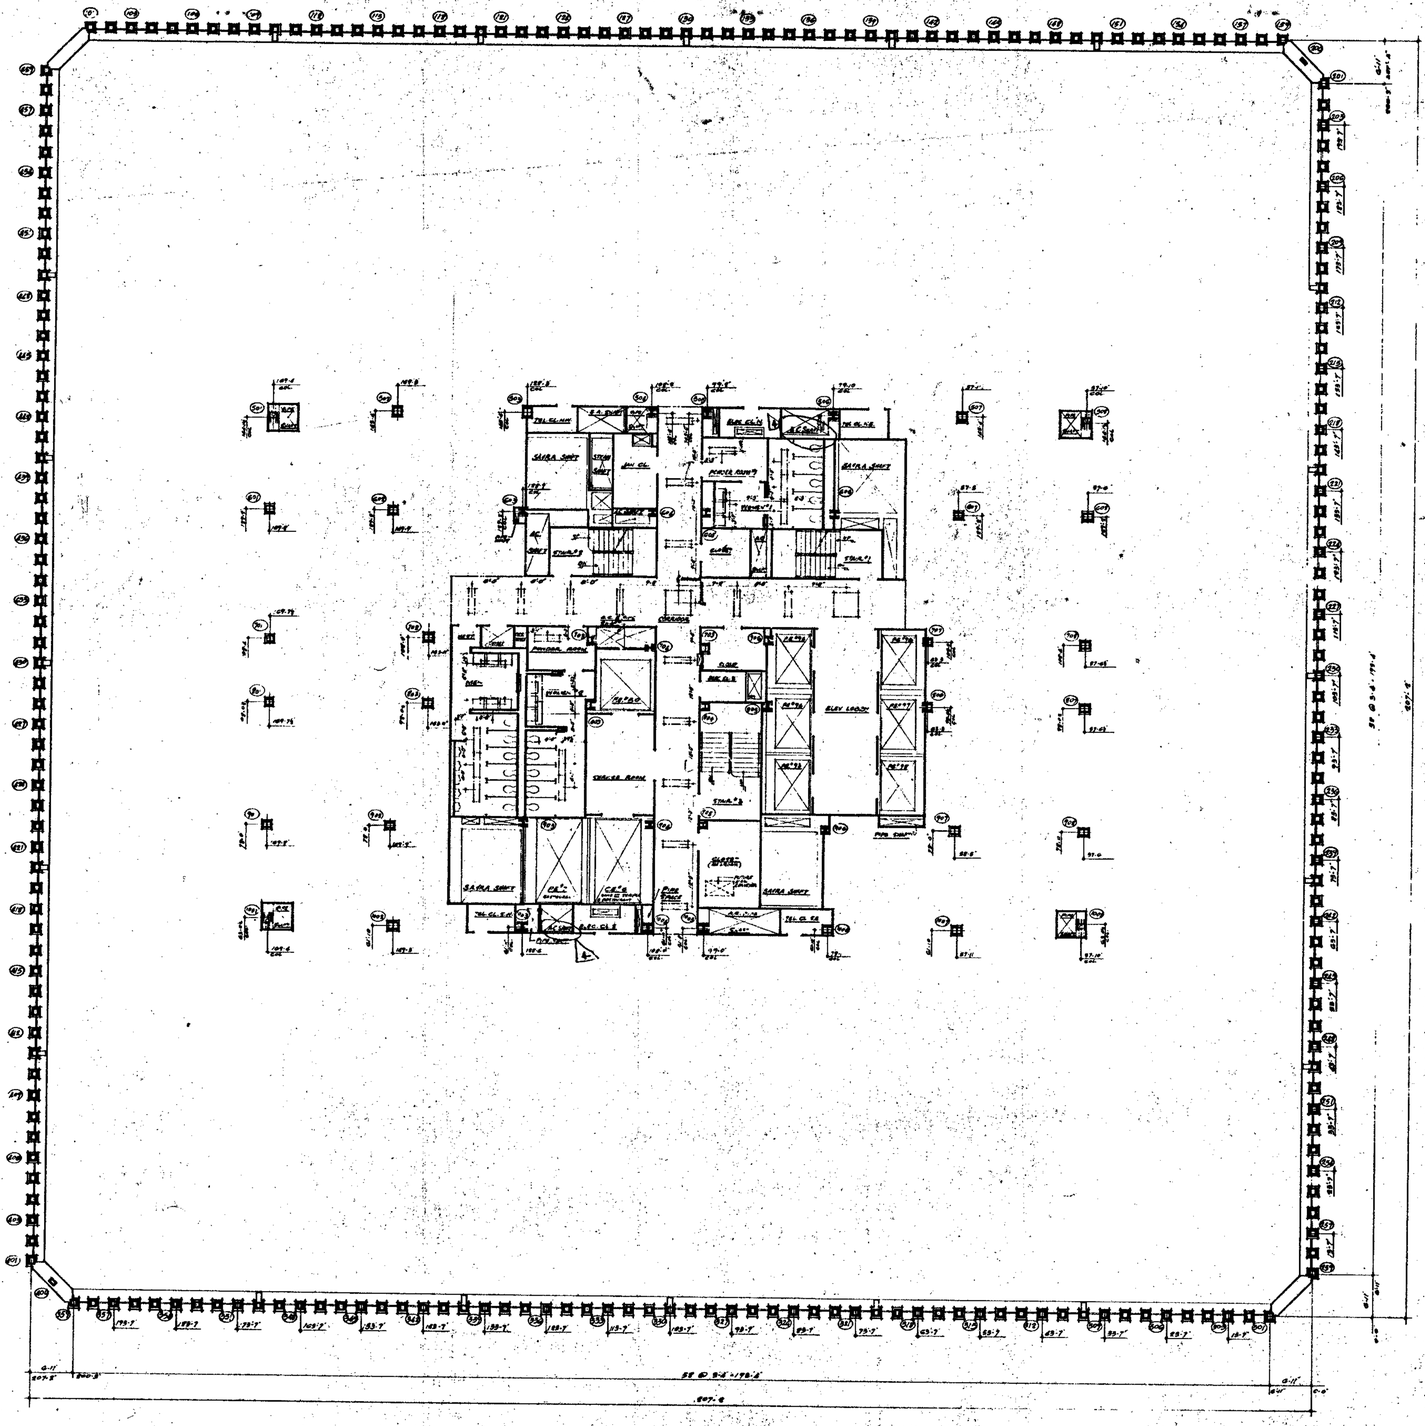


NORTH

NOTES:

1. FOR GENERAL NOTES SEE TYPICAL FLOOR PLAN. FOR LEGEND, ABBREVIATIONS, PAINT, FINISHES, DOOR, FINISHES AND SCHEDULES SEE DRAWING NO. A-1.1
2. FOR CONCRETE FILLED FLOOR AND ROOF IN LOBBY AREAS SEE G.C. DRAWING NO. A-1.1-1A
3. ALL ELEVATIONS GIVEN "NYD (10'-0") ARE IN RELATION TO PROJECT DATUM.
4. FOR MECHANICAL AND ELECTRICAL LOUVERS SEE RESPECTIVE SHOP DRAWINGS.
5. ALL TRENCH HEADERS TO BE PREFABRICATED AT MANUFACTURER'S SHOP AND DELIVERED TO SITE WITH A STRAIGHT TOP FOR FINISHING. SEE ARCHITECTURAL SPECIFICATION FOR TYPE AND ELEC. SUBMISSION OF SHOP DRAWINGS. SEE ELEC. DRAWINGS FOR LOCATION & EXTENT OF TRENCH HEADER AND RACEWAYS.
6. CORRIDOR AND TENANT LIGHTING LOUVRES AS SHOWN. SEE ALL OTHER LOUVRES FOR MECHANICAL, ELECTRICAL AND ARCHITECTURAL DETAILS.
7. FINISH FLOOR ELEVATION AND TOP OF SLAB ELEVATIONS ARE FINISHED UNLESS OTHERWISE NOTED.
8. WHERE NO SUITE NOS. SHOWN, USE LOCAL NO. SUCH AS "N CLOSETS, STAIR PREFIXED ETC. BOTTOM ELEVATION OF ALL FLOOR AND CONTINUAL WALLS TO BE MAINTAINED AT 8'-0" ABOVE FINISHED FLOOR TO PROVIDE FOR FUTURE DOOR OPENINGS AND INSTALLATION AND CLEARANCE OF FULL HEIGHT DOORS.
9. EXTENT OF PUBLIC CIRCULATION CEILING IS INDICATED THUS: _____

BULLETINS NOT LISTED ARE IN THE PROCESS OF COMPLETION

CONTRACT BID DRAWING date 2-1-68

NO.	DATE	SUBJ. NO.	BY
1	6-18-71	A-186	D.T.
2	9-1-71	A-193	LT
3	1-20-72	A-38	A.A.
4	2-23-72	A-17	M.O.

REVISIONS

APPROVED

CHIEF, PLANNING DIVISION

DATE

THE WORLD TRADE CENTER

THE PORT OF NEW YORK AUTHORITY

MINORU YAMASAKI & ASSOCIATES
MINORU YAMASAKI, ARCHITECT

EMERY ROTH & SONS
RICHARD ROTH, ARCHITECT

WORTHINGTON, SKILLING, HELLE & JACKSON
STRUCTURAL ENGINEERS

JAROS, BAUM & BOLLES
MECHANICAL ENGINEERS

JOSEPH R. LORING & ASSOCIATES
ELECTRICAL ENGINEERS

THE PORT OF NEW YORK AUTHORITY
PAVING, UTILITIES, FOUNDATIONS

TITLE: 103rd FLOOR PLAN

DRAWN		CHECKED	
SCALE	1/8"=1'-0"	DATE	12-1-67
PROJECT NO.		SHEET OF	
DRAWING NO.	A-A-157		