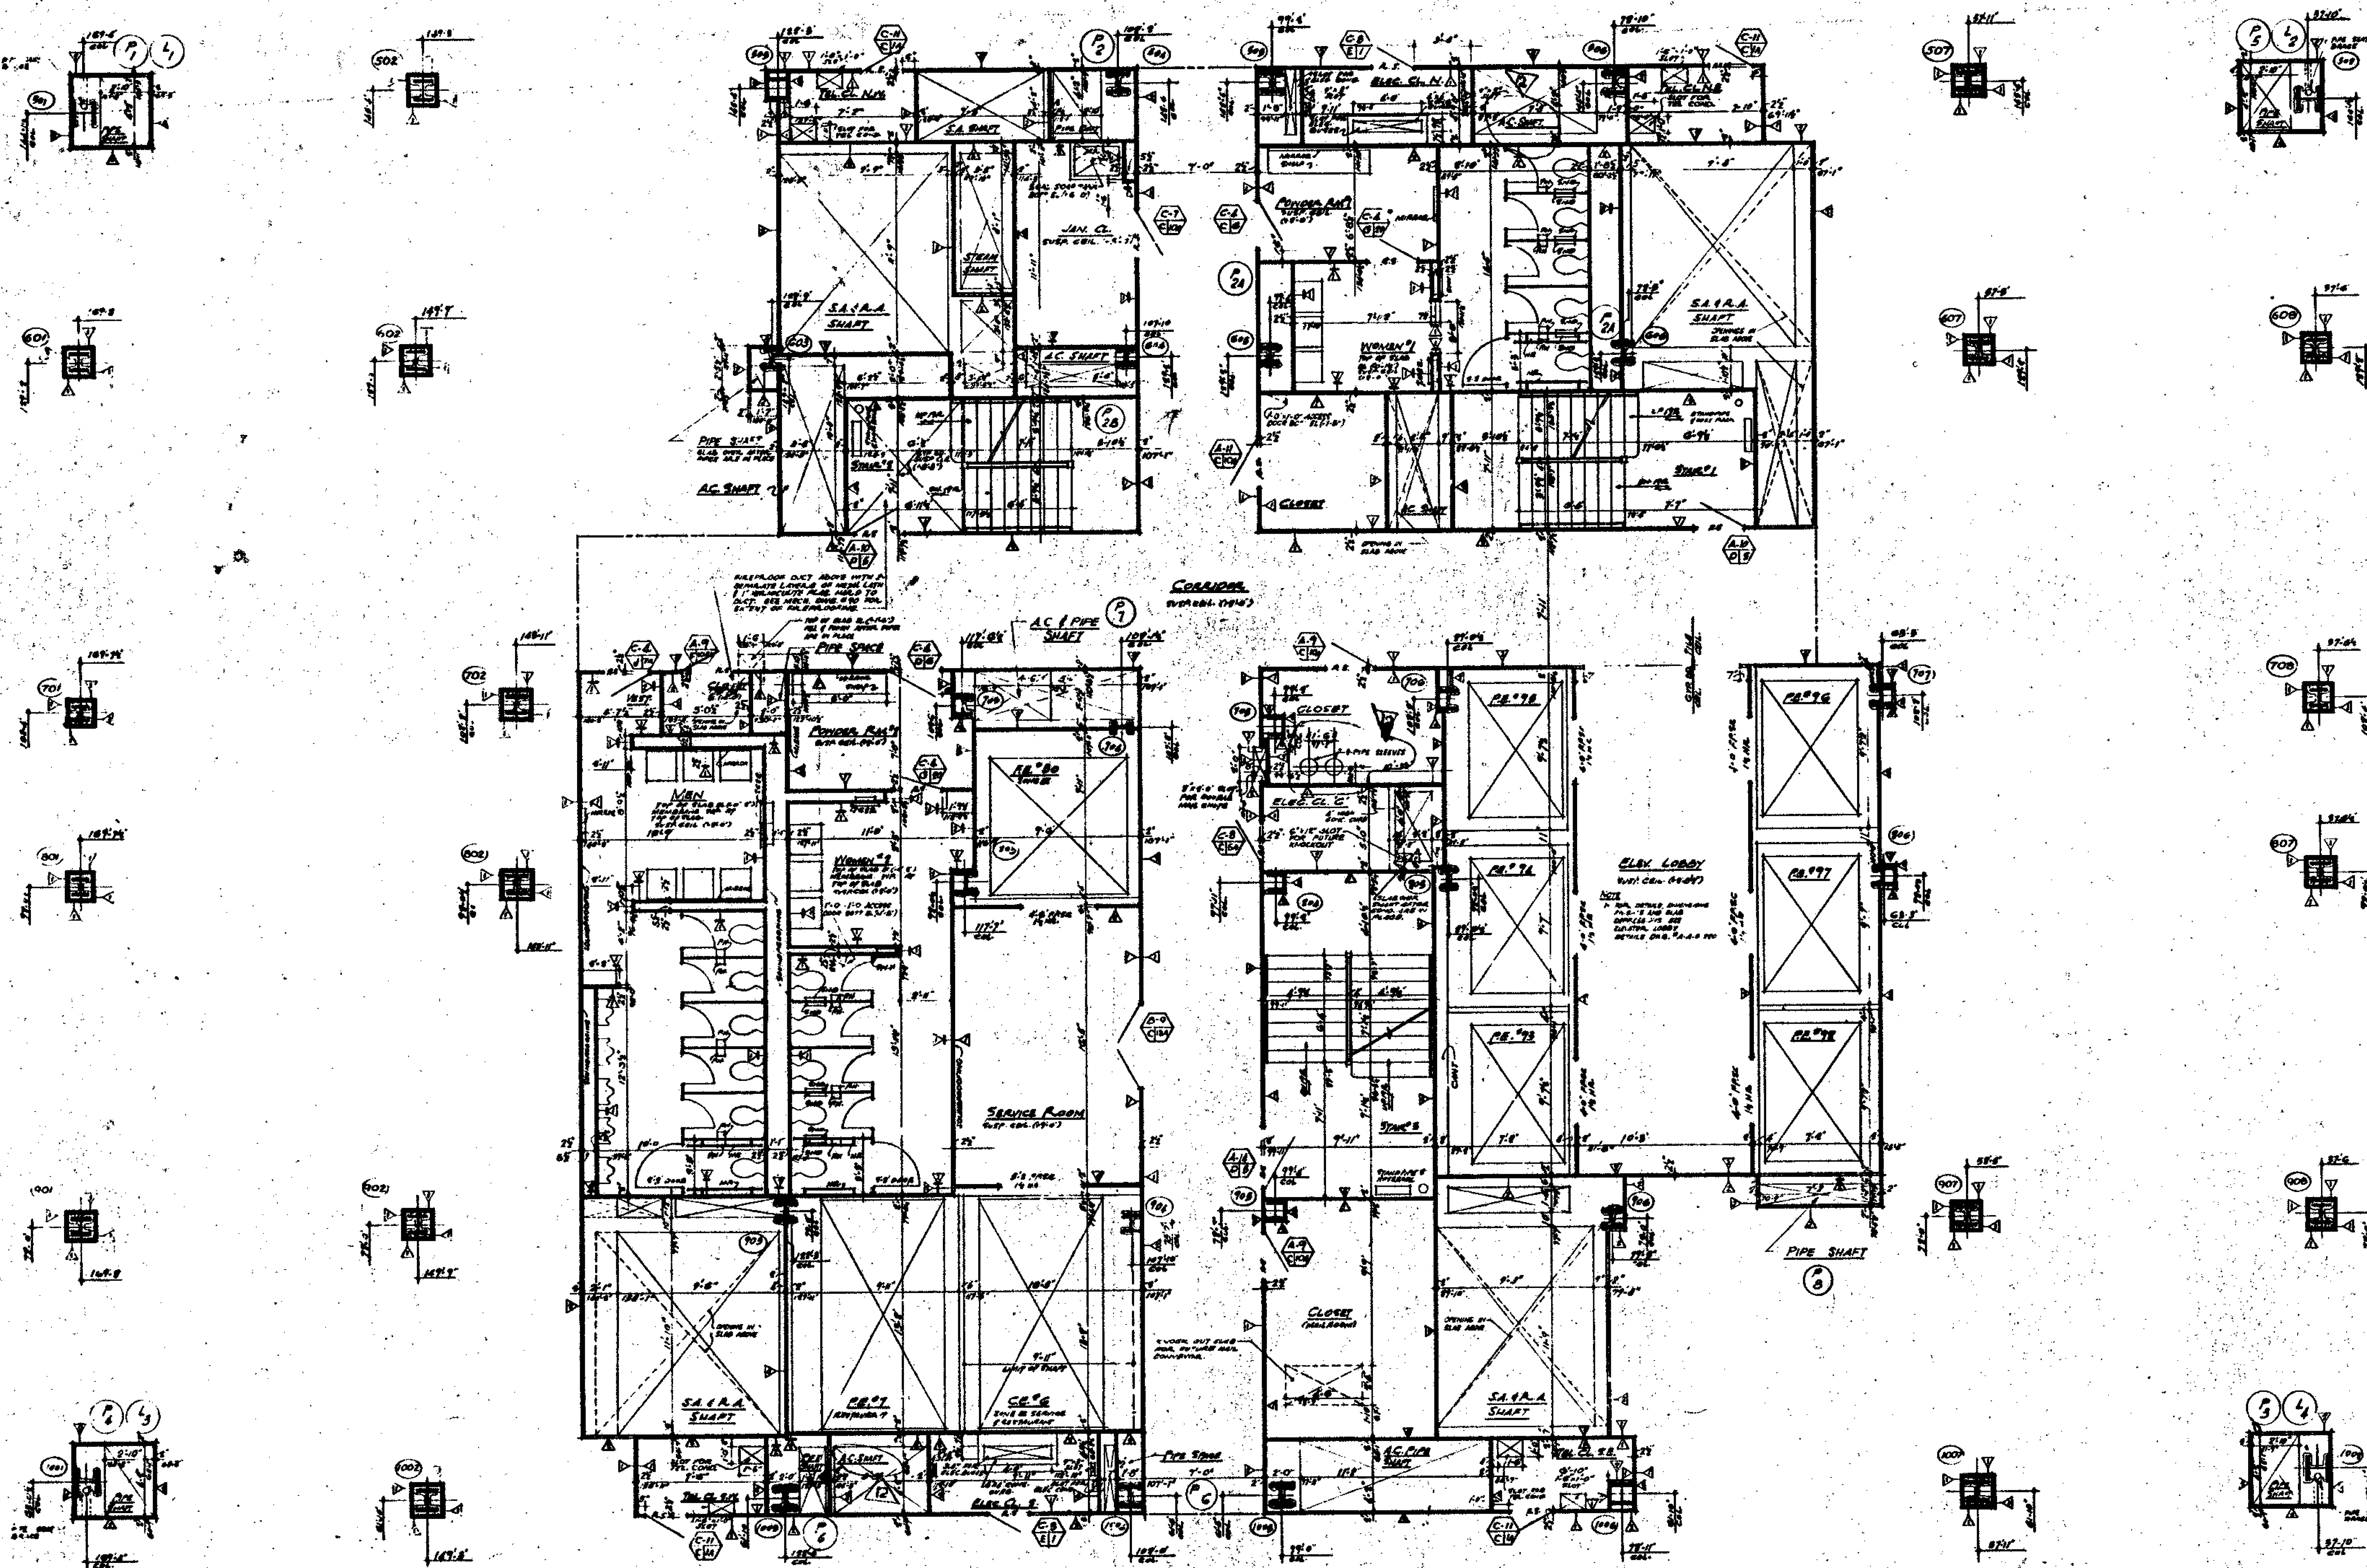


NORTH

NOTES:

1. FOR GENERAL NOTES, KEY TO MATERIALS, SYMBOLS, ABBREVIATIONS, FINISH SCHEDULES, DOOR SCHEDULES AND SCHEDULES OF DRAWINGS SEE DRAWINGS A-A-1 TO A-A-6.
2. FOR COMPLETE 1/8" SCALE FLOOR PLAN SEE DRAWING A-A-157.
3. ALL ELEVATIONS GIVEN THUS (±0'-0") ARE IN RELATION TO FINISH FLOOR.
4. FOR MECHANICAL AND ELECTRICAL LAYOUTS SEE RESPECTIVE ENGINEER'S DRAWING.
5. FOR TYPICAL STAIR DETAILS SEE DWGS A-A-B-204 AND A-AB-205.
6. ALL TRENCH HEADERS TO BE FIREPROOFED AT UNDERSIDE OF SLAB FOR A WIDTH OF 4'-0" WITH A SPRAY-ON TYPE FIREPROOFING. SEE ARCHITECTURAL SPECIFICATIONS FOR TYPE AND ELECTRICAL ENGINEERS AND CONTRACTOR'S APPROVED SHOP DRAWING FOR LOCATION AND EXTENT OF TRENCH HEADER AND FIREPROOFING.
7. FINISH FLOOR ELEVATION AND TOP OF SLAB ELEVATIONS ARE (±0'-0") UNLESS OTHERWISE SHOWN OR NOTED.
8. PROVIDE SOAP DISPENSERS AT ALL MEN AND WOMEN'S TOILETS. ONE AT EACH LAVATORY. ACCESS DOORS TO SOAP DISPENSER VALVES TO BE LOCATED IN ACCORDANCE WITH TILE COURSING. SEE TYPICAL TOILET DETAILS DWG A-AB-214
9. WHERE NO SUSPENDED CEILINGS ARE CALLED FOR SUCH AS ... CLOSETS, STAIR PASSAGES ETC., BOTTOM ELEVATION OF ALL PIPING AND DUCTWORK SHALL BE MAINTAINED AT 8'-4" ABOVE FINISHED FLOOR TO PROVIDE FOR FUTURE CEILING INSTALLATION AND CLEARANCE OF FULL HEIGHT DOORS.
10. EXTENT OF PUBLIC CORRIDOR CEILING IS INDICATED THUS: — — —
11. CANTS ARE REQUIRED ON ALL BEAM PROJECTIONS OVER 4" NOM. (3" ACTUAL) DIMENSION IN ELEVATOR SHAFTS AND SHALL BE MINIMUM 75° FROM HORIZONTAL. SEE TYPICAL DETAILS
12. FOR FIREPROOFING OF FREE STANDING COLUMNS AND TYPICAL PARTITION DETAILS SEE DRAWINGS A-AB-206 TO A-AB-212

BULLETINS NOT DATED ARE IN THE PROCESS OF COMPLETION

*CONTRACT BID DRAWING • date 3-9-68

NO.	DATE	BUL. NO.	BY	NO.	DATE	BUL. NO.	BY
				▲	11-6-70	A-109	L.J.
				▲	1-10-70	A-81	A.B.
				▲	1-30-70	A-88	A.B.
				▲	1-30-70	A-47	E.C.
				▲	5-23-69	A-31	L.J.
				▲	5-23-69	A-26	L.S.
				▲	5-23-69	A-17	L.S.
				▲	5-23-69	A-23	L.S.
▲	6-18-71	A-164	D.T.	▲	11-1-68	A-11	M.M.
▲	2-1-71	A-125		▲	8-1-68	A-10	D.G.
REVISIONS				REVISIONS			

APPROVED

CHIEF, PLANNING DIVISION

DATE

REGISTERED ARCHITECT — RICHARD ROTH — STATE OF NEW YORK

THE WORLD TRADE CENTER

THE PORT OF NEW YORK AUTHORITY

MINORU YAMASAKI & ASSOCIATES — MINORU YAMASAKI, ARCHITECT

EMERY ROTH & SONS — RICHARD ROTH, ARCHITECT

WORTHINGTON, SKILLING, HELLE & JACKSON — STRUCTURAL ENGINEERS

JAROS, BAUM & BOLLES — MECHANICAL ENGINEERS

JOSEPH R. LORING & ASSOCIATES — ELECTRICAL ENGINEERS

THE PORT OF NEW YORK AUTHORITY — PAVING, UTILITIES, FOUNDATIONS

1/8" = 1'-0" — 2 0 2 4 6 8 10 feet

TITLE: 103RD FLOOR CORE PLAN

DRAWN: | CHECKED:
SCALE: 1/8" = 1'-0" | DATE: 7-31-67
PROJECT NUMBER: | SHEET: OF

DRAWING NUMBER: A-A-158