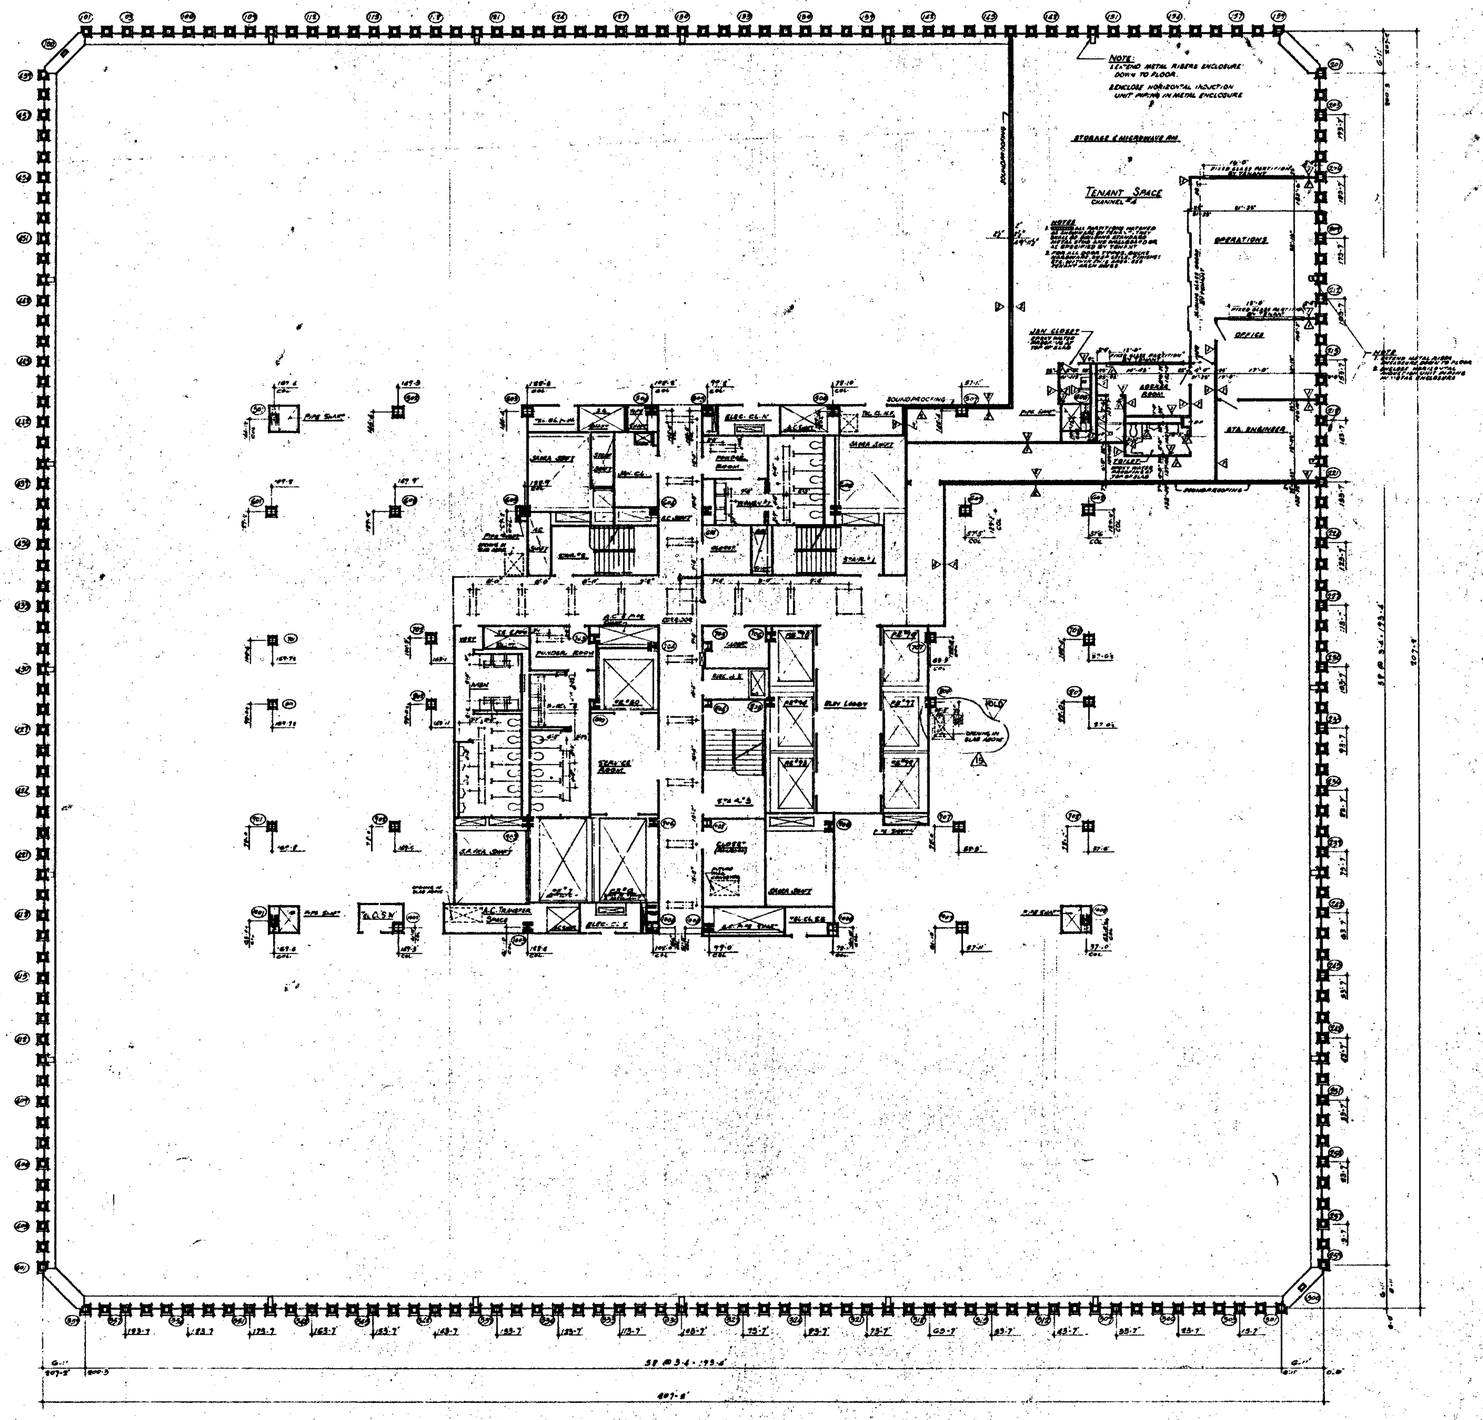


NORTH

NOTES

1. FOR GENERAL NOTES, KEY TO MATERIALS, SYMBOLS, ABBREVIATIONS, MATERIAL SYMBOLS, DOOR SCHEDULE AND SCHEDULE OF DRAWINGS SEE DRAWING "A" SERIES.
2. FOR COMPLETE DIMENSIONS AND NOTES IN CORE AREA SEE "B" SERIES CORE DRAWINGS "A" SERIES.
3. ALL ELEVATIONS GIVEN THUS (10'-0") ARE INFORMATION TO FINISH FLOOR.
4. FOR MECHANICAL AND ELECTRICAL LAYOUTS SEE APPROPRIATE ENGINEERS DRAWINGS.
5. ALL TRENCH HEADERS TO BE PREFORMED AT UNDERSIDE OF SLAB FOR A DEPTH OF 3/4" INTO A STRAIGHT LINE FROM FRONT TO REAR. SEE ARCHITECTURAL SPECIFICATIONS FOR TYPE AND SIZE. SAW CUTS & CONTRACTS ENTERED SHALL BE PAID FOR SEPARATELY & EXTRA TO TRENCH HEADERS AND PREPARATION.
6. FURNISH AND INSTALL LIGHTING OUTLETS AT FLOOR, WALL OR CEILING AS INDICATED ON ELECTRICAL DRAWINGS. ELECTRICAL CONTRACTOR SHALL FURNISH AND INSTALL LIGHTING FIXTURES AND TYPE OF WIRING DEVICES ARE TYPICAL UNLESS OTHERWISE NOTED OR NOTED.
7. WHERE NO SUSPENDED CEILINGS ARE CALLED FOR SUCH AS IN CORRIDORS, LOBBIES ETC. PARTITIONS SHALL BE FURRED AND PLASTERED FULL HEIGHT TO UNDERSIDE OF SLAB ABOVE. WHERE SUSPENDED CEILINGS ARE INSTALLED PARTITIONS SHALL BE FURRED AND PLASTERED TO CEILING OR ALL OPEN SPACES INSTALLED IN PVC LAMINATE OR ALUMINUM DOORS.
8. EXTENT OF PUBLIC CORRIDOR SHOWN IS INDICATED THUS: ———

BULLETINS NOT DATED ARE IN THE PROCESS OF COMPLETION

CONTRACT	BID	DRAWING	BULL.	DATE	DRAWING	BULL.
				6-1-79	A-196	L-1
				10/0	A-866	L-1
				11-17-78	A-197	L-C
				6-18-79	A-165	D-1
				6-18-79	A-164	D-1
				9-1-79	A-163	L-1
				9-1-79	A-123	L-1
				6-12-80	A-81	L-1
				1-30-80	A-82	L-1
				1-29-80	A-7	L-1
9-8-75	A-160	L-1				
9-25-76	A-105	L-1				
9-12-76	A-106	L-1				
3-17-78	A-348	D-1				
11-9-79	A-80	L-1				

NO. DATE DESCRIPTION BY — REVISIONS

NO. DATE DESCRIPTION BY — REVISIONS

APPROVED

CHIEF, PLANNING DIVISION

DATE

THE WORLD TRADE CENTER
THE PORT OF NEW YORK AUTHORITY

MINORU YAMASAKI & ASSOCIATES — EMERY ROTH & SONS
MINORU YAMASAKI, ARCHITECT — RICHARD ROTH, ARCHITECT

WORTHINGTON, SKILLING, HELLE & JACKSON, STRUCTURAL ENGINEERS — JAROS, BAUM & BOLLES, MECHANICAL ENGINEERS

JOSEPH R. LORING & ASSOCIATES, ELECTRICAL ENGINEERS — THE PORT OF NEW YORK AUTHORITY, PAVING, UTILITIES, FOUNDATIONS

TITLE: 104TH FLOOR PLAN

SCALE: 1/16" = 1'-0" — DATE: 7-31-67

A-A-159