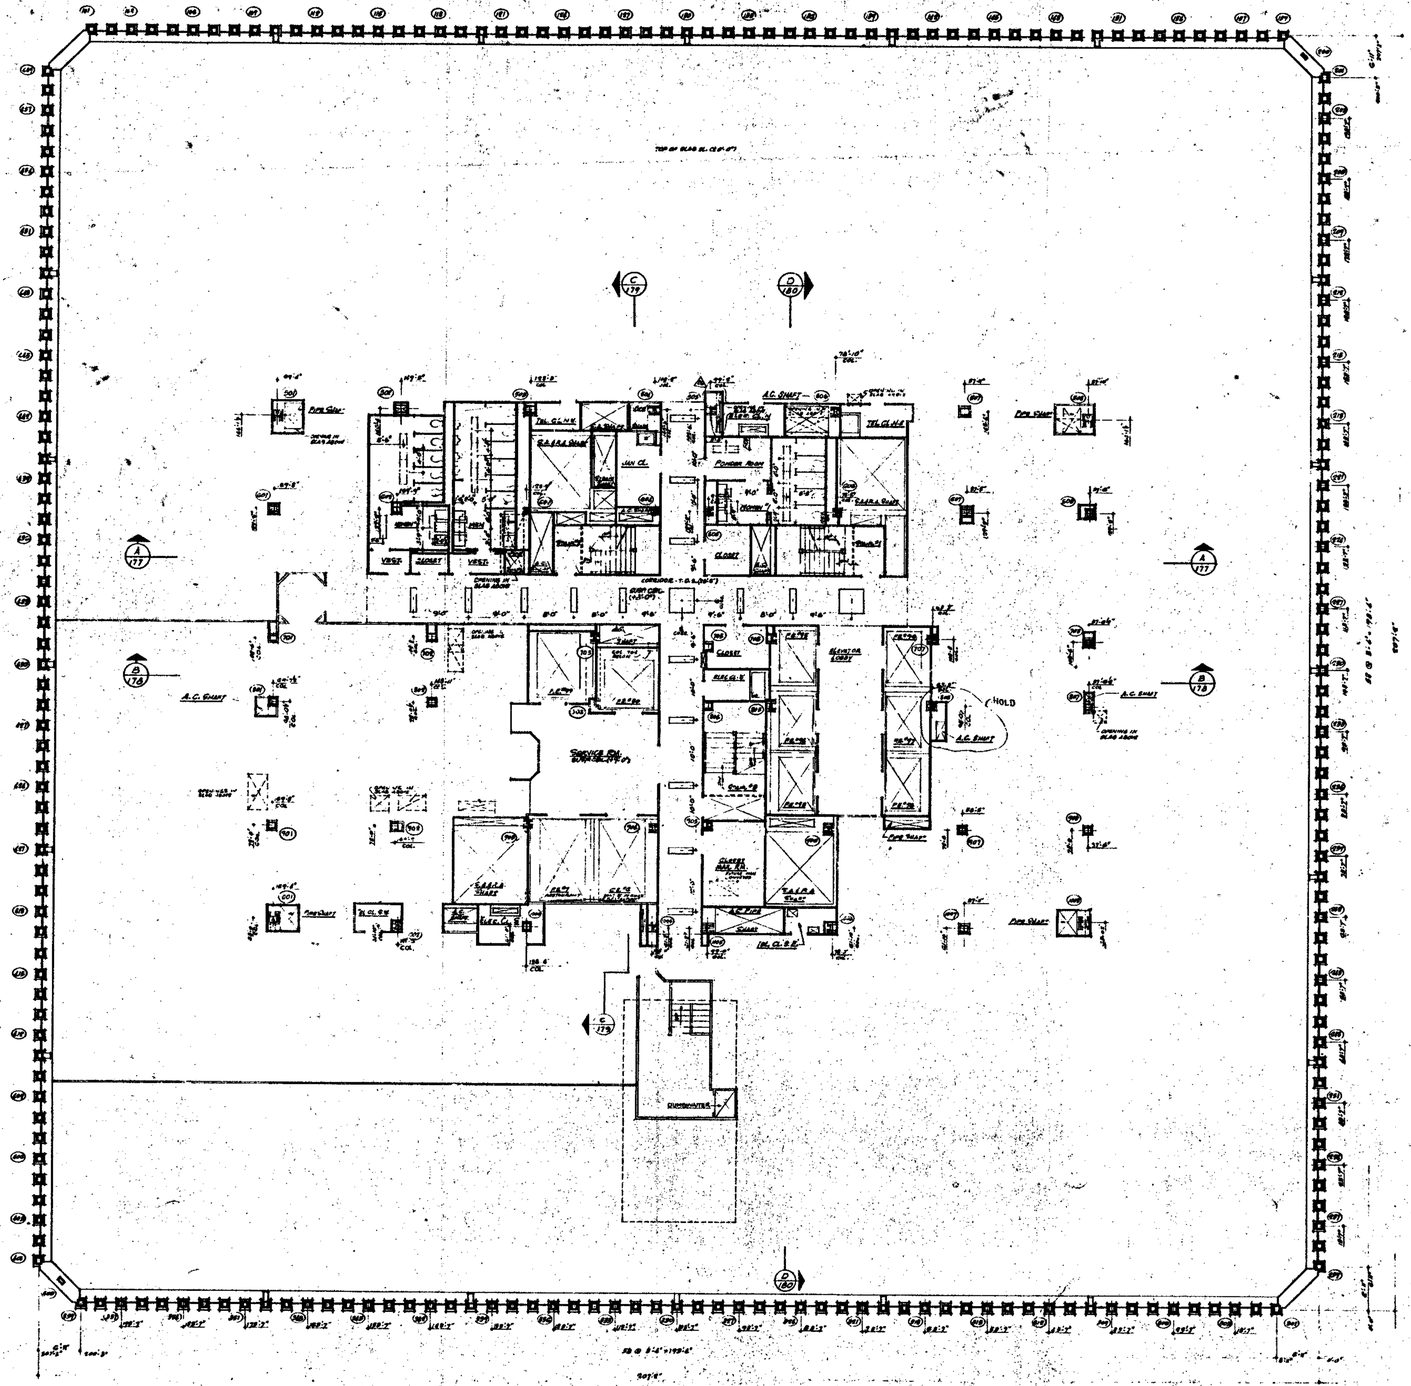


North

Notes

1. FOR GENERAL NOTES APPLICABLE TO MATERIALS, SYMBOLS, ABBREVIATIONS, DOOR SCHEDULES, DOOR, SCHEDULES AND SCHEDULES OF DRAWINGS SEE DRAWINGS T SERIES.
2. FOR CONT. STR. DRAWING SEE AND NOTES ON CORE AREA SEE S SERIES DRAWING # A-106.
3. ALL ELEVATIONS SHOWN THUS (+0.00) ARE IN RELATION TO FINISH FLOOR.
4. FOR MEDIUM VOLTAGE AND SUBSTATION LAYOUTS SEE PRELIMINARY ENGINEERS DRAWINGS.
5. ALL "KNOCK UP" DOOR TO BE A MINIMUM OF 3'-0" WIDE BY SLAB SIZE & WIDTH BY 6'-8" WITH A STRAIGHT TYPE FRAME. SEE ARCHITECTURAL SPECIFICATIONS FOR TYPE AND ELEVATION. ALL DOORS & OPENINGS TO BE APPROVED BY THE LANDLORD.
6. EXTENT OF TRENCH HEADER AND FIREPROOFING.
7. CEILING FLOOR ELEVATIONS AND TOP OF SLAB ELEVATIONS ARE (0.00') UNLESS OTHERWISE SHOWN OR NOTED.
8. ANCHOR OR SUSPENSION DEVICES ARE CALLED FOR SUCH AS IN CLOSETS, STAIR LANDINGS ETC., BOTTOM ELEVATION OF ALL PIPING AND DUCTWORK SHALL BE MAINTAINED AT 8'-6" ABOVE FINISHED FLOOR, TO PROVIDE FOR POSSIBLE CEILING INSTALLATION AND CLEARANCE OF FULL HEIGHT DOORS.
9. CORRIDOR & TOILET LIGHTING LAYOUTS AS SHOWN FOR ALL OTHER LIGHTING SEE ELECTRICAL DRAWINGS AND ARCH. SECTIONAL DETAILS.
10. EXTENT OF PUBLIC CORRIDOR CEILING AS INDICATED THUS ———— . ————

FINISH SCHEDULE

SPACE	FLOOR FINISH	BASE	WALLS MATERIALS	WALLS FINISH	CEILINGS MATERIALS	CEILINGS FINISH	REMARKS
STAIR #1, 2, 15 *							* SEE SLAB EDGE DETAIL ON DRAWING A-106
TEL. CL. NENNEBRON							
ELEC. CL. N.15							
ELEC. CL. S.							
JANITORS CLOSET							
ELEVATOR LOBBY *							* SEE SHEETS A-106-A-110 FOR DETAILS & FINISHES
CORRIDOR							
TENANT SPACE *							* SEE TENANT SPACE SHEETS FOR ADDITIONAL SPACE DATA
SERVICE RM.							
CLOSET (MAIL RM.)							
CLOSET							
MEN'S TOILET							
WOMEN'S TOILET							
VEST'S GEN'L POWER							
POWDER ROOM							

BULLETINS NOT DATED ARE IN THE PERIOD OF COMPLETION

NO.	DATE	BULL. NO.	BY
1	1-15-75	A-481	L.J.
2	1-28-75	A-490	L.J.
3	9-17-75	A-602	L.J.
4	1-6-75	A-610	L.V.
5	9-29-76	A-606	L.J.
6	9-13-76	A-609	R.S.
7	9-19-76	A-619	R.S.
8	1-26-78	A-180 REV 2	L.J.

REVISIONS

CONTRACT NO	DRAWING	date 5-1-66
4-18-73	A-257	D.S.
7-17-73	A-350	L.J.
6-1-74	A-766	L.C.
VOID	A-866	L.J.
11-20-74	A-177	L.C.
11-21-74	A-178	L.C.
6-18-75	A-464	L.J.
6-18-75	A-465	D.S.
6-18-75	A-466	D.S.
6-18-75	A-467	L.J.

REVISIONS

DATE	DWG. NO.	BY
6-18-75	A-468	L.J.
6-1-76	A-91	L.J.
6-1-76	A-92	L.J.
6-1-76	A-93	L.J.
6-1-76	A-94	L.J.
6-18-76	A-95	L.J.
6-18-76	A-96	L.J.
1-30-79	A-88	R.S.
5-25-81	A-88	D.D.
5-25-81	A-19	D.D.

REVISIONS

APPROVED

CHIEF, PLANNING DIVISION

DATE

THE WORLD TRADE CENTER
THE PORT OF NEW YORK AUTHORITY

MINORU YAMASAKI & ASSOCIATES
MINORU YAMASAKI, ARCHITECT

EMERY ROTH & SONS
RICHARD ROTH, ARCHITECT

WORTHINGTON, SKILLING, HELLE & JACKSON
STRUCTURAL ENGINEERS

JAROS, BAUM & BOLLES
MECHANICAL ENGINEERS

JOSEPH R. LORING & ASSOCIATES
ELECTRICAL ENGINEERS

THE PORT OF NEW YORK AUTHORITY
PAVING, UTILITIES, FOUNDATIONS

Scale 1/8" = 1'-0"

TITLE: 106TH FLOOR PLAN

DRAWN: L.J. CHECKED:
SCALE: 1/8" = 1'-0" DATE: 7-1-77
APPROVED: DIRECTOR OF ENGINEERING
APPROVED: CHIEF, PLANNING DIVISION

A-A-163