

NORTH

NOTES

1 - FOR GENERAL NOTES, KEY TO MATERIALS, SYMBOLS, ABBREVIATIONS, DOOR SCHEDULES AND SCHEDULE OF DRAWINGS SEE DWGS. A-A-1-1 TO A-A-1-5.
2 - FOR COMPLETE 6" SCALE CORE PLAN SEE DWG. A-A-100.
3 - ALL ELEVATIONS SHOWN THUS (50'-0") ARE IN CLASS OF TOLERANCE AS ON 19 NOTED OTHERWISE UNLESS OTHERWISE SHOWN OR NOTED
4 - FOR MECHANICAL, CIVIL AND ELECTRICAL LAYOUTS SEE RESPECTIVE ENGINEERS DWGS.

5 - FOR TYPICAL STAIR DETAILS SEE DWGS. A-A-204 AND A-A-205.
6 - WHERE NO SUSPENDED CEILINGS ARE CALLED FOR, SHOW ALL SLAB SOFFITS, PARTITIONS, ETC., EXACTLY AS SHOWN ON ELEVATION OF ALL 8" AND 12" CONCRETE WALLS TO BE PAINTED
7 - ALL 8" CONCRETE WALLS TO BE FURRED 1 1/2" FROM FACE OF CONCRETE WITH 3/4" METAL FURRING AND CLEARANCE OF ONE INCH FROM FACE OF CONCRETE
8 - REFERENCE FLOOR LEVELS ARE TO TOP OF FINISH FLOOR AS SHOWN ON SECTIONS

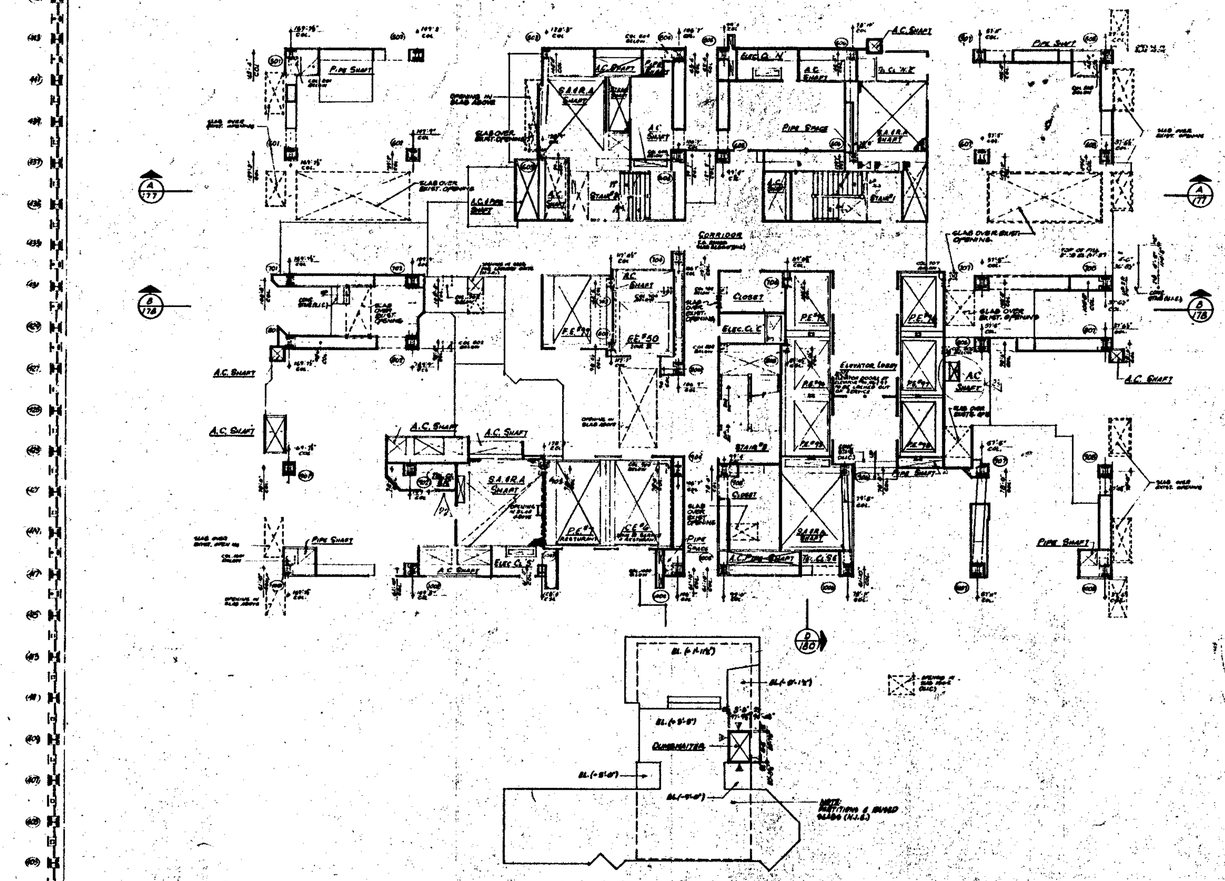

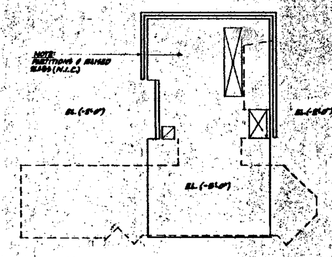

PART PLAN - INTER. LEVEL (N.I.C.)

1/8"=1'-0"

FINISH SCHEDULE

SPACE	FLOOR FINISH	BASE	WALLS MATERIALS	WALLS FINISH	CEILINGS MATERIALS	CEILINGS FINISH	REMARKS
STAIR #1, 9, 12							
TEL. CL. NO. 2							
ELEC. CL. W'S							
ELEC. CL. 'E'							
CLOSETS							
TENANT SPACE							
ELEVATOR LOBBY							
CORRIDOR							

BUILDING PERMIT NO.	DATE OF ISSUE	CERTIFICATE OF OCCUPANCY NO.	DATE OF COMPLETION

CONTRACT NO. DRAWING data

			9-20-72	A-096	LJ	6-30-72	A-104 LJ
			11-20-72	A-099	BM	7-1-72	A-105
			9-26-72	A-097	DE	7-1-72	A-103
			1-1-73	A-086	LC	7-1-72	A-103
			10-13	A-068	LW	9-21-72	A-97 RTA
			11-27-72	A-117	LC	6-29-72	A-98 LW
			11-27-72	A-116	LC	6-29-72	A-98 LJ
9-8-72	A-090	LJ	11-13-72	A-104	DA	6-29-72	A-96 LW
1-8-73	A-090	LJ	11-9-72	A-100	DT	11-30-72	A-97
9-13-72	A-088	LJ	6-9-72	A-102	DT	11-29-72	A-97 PENN

DATE | BUILDING NO. | BY — REVISIONS

DATE | BUILDING NO. | BY — REVISIONS

APPROVED

CHIEF, PLANNING DIVISION

DATE

THE WORLD TRADE CENTER

THE PORT OF NEW YORK AUTHORITY

MINORU YAMASAKI & ASSOCIATES
MINORU YAMASAKI, ARCHITECT

EMERY ROTH & SONS
RICHARD ROTH, ARCHITECT

WORTHINGTON, SKILLING, HELLE & JACKSON
STRUCTURAL ENGINEERS

JAROS, BAUM & BOLLES
MECHANICAL ENGINEERS

JOSEPH R. LORING & ASSOCIATES
ELECTRICAL ENGINEERS & LIGHTING

THE PORT OF NEW YORK AUTHORITY
PAVING DIVISION; FOUNDATIONS

TITLE: 107th Floor Plan
RESTAURANT LEVEL

SCALE: 1/8"=1'-0" | DATE: 12-20-72
PROJECT NO. | DRAWN BY
DRAWING NO. A-A-165