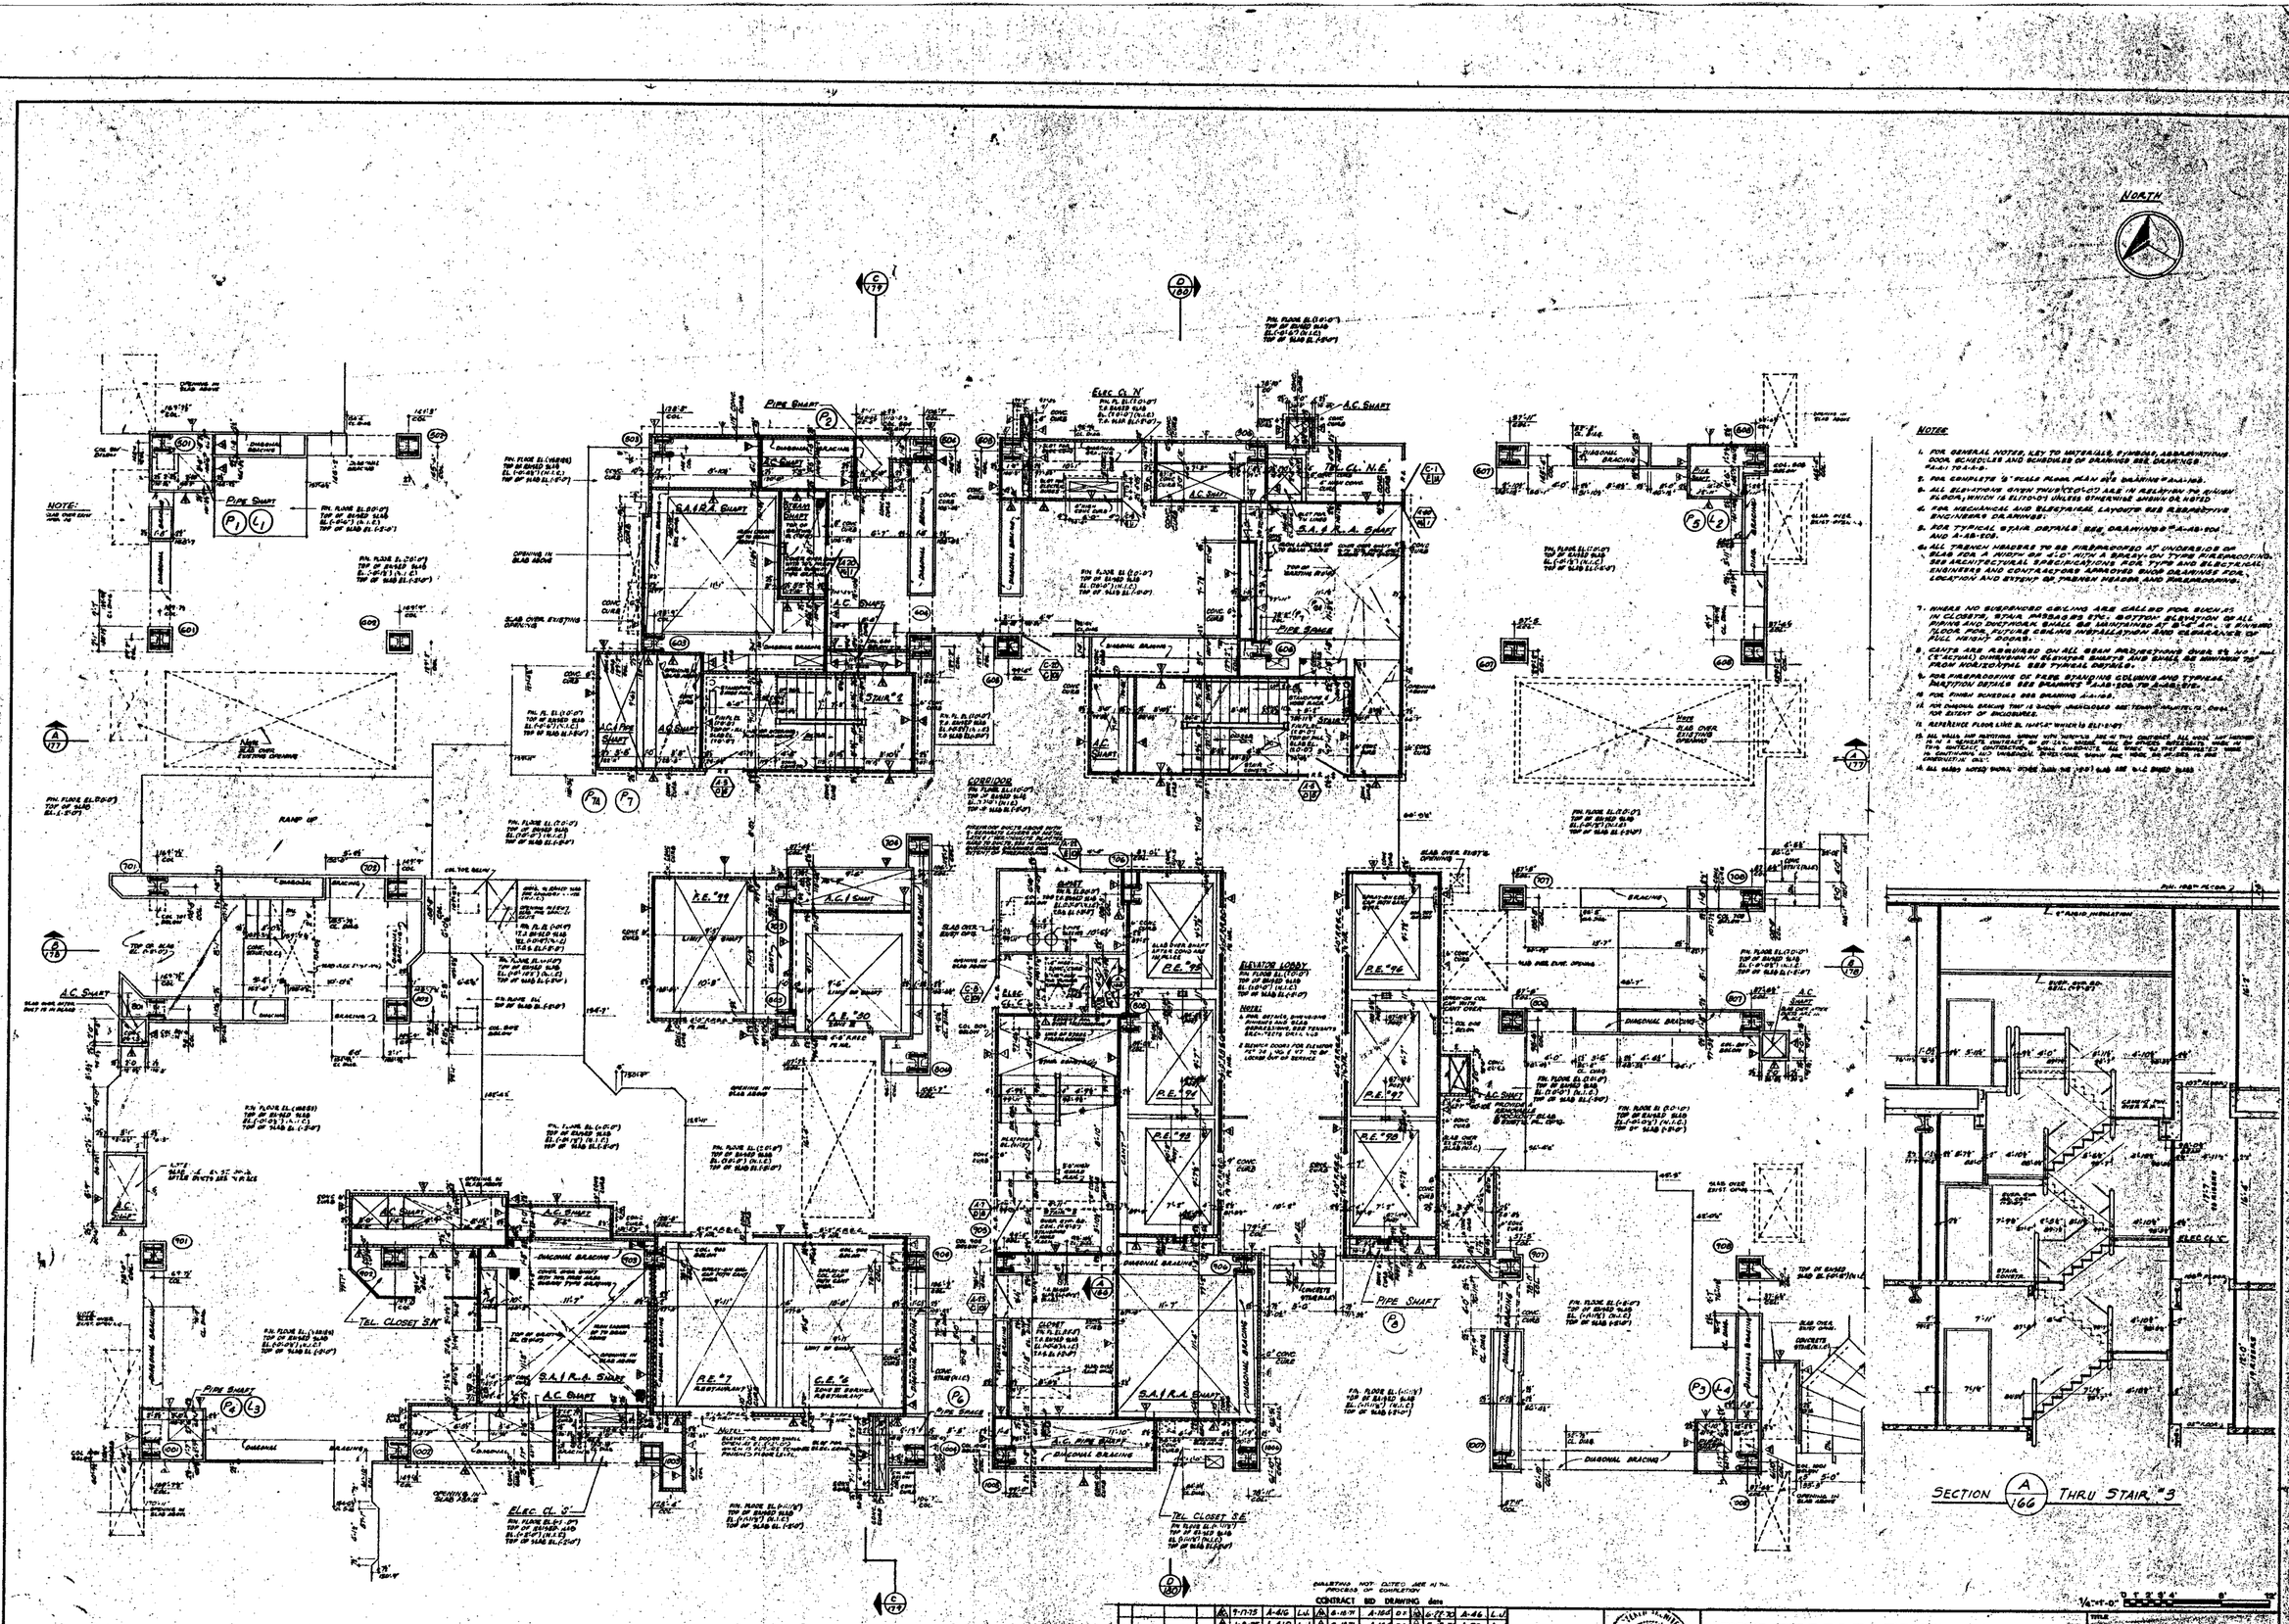


NOTES

1. FOR GENERAL NOTES, KEY TO MATERIALS, SYMBOLS, ABBREVIATIONS, DOOR SCHEDULES AND SCHEDULES OF DRAINAGE SEE DRAWINGS A-A1 TO A-A6.
2. FOR COMPLETE 'G' SCALE PLANS, PLAN AND SECTIONS, SEE DRAWINGS A-A7 TO A-A10.
3. ALL ELEVATIONS GIVEN THUS (+0'-0") ARE IN RELATION TO ADJACENT FLOOR, WHICH IS EL 110'-0" UNLESS OTHERWISE SHOWN OR NOTED.
4. FOR MECHANICAL AND ELECTRICAL LAYOUTS SEE RESPECTIVE ENGINEERS DRAWINGS.
5. FOR TYPICAL STAIR DETAILS SEE DRAWINGS A-A8-101 AND A-A8-102.
6. ALL TRENCH HEADERS TO BE FIREPROOFED AT UNDERSIDE OF SLAB FOR A WIDTH OF 4'-0" WITH A SPRAY-ON TYPE FIREPROOFING. SEE ARCHITECTURAL SPECIFICATIONS FOR TYPE AND ELECTRICAL ENGINEERS AND CONTRACTORS ARE ADVISED PRIOR TO PURCHASE FOR LOCATION AND EXTENT OF TRENCH HEADER AND FIREPROOFING.
7. WHERE NO SUSPENDED CEILING ARE CALLED FOR, SUCH AS IN CLOSETS, STAIR, PASSAGES ETC., BOTTOM ELEVATION OF ALL PIPING AND DUCTWORK SHALL BE MAINTAINED AT LEAST 1'-6" BELOW FLOOR SLAB ABOVE. FUTURE CEILING INSTALLATION AND CLEARANCE OF FULL HEIGHT DOORS.
8. CANTS ARE REQUIRED ON ALL BEAM PERIMETERS OVER 6" NO 1 INCH (1" CLEAR) MINIMUM IN ALL CASES AND SHALL BE CONTINUOUS FROM HORIZONTAL SEE TYPICAL DETAILS.
9. FOR FIREPROOFING OF FREE STANDING COLUMNS AND TYPICAL PARTITION DETAILS SEE DRAWINGS A-A8-201 TO A-A8-204.
10. FOR FINISH SCHEDULE SEE DRAWING A-A6.
11. FOR DIAGONAL BRACING THAT IS SHOWN UNDISCLOSED SEE TENANT DRAWINGS FOR EXTENT OF ENCLOSURES.
12. REFERENCE FLOOR LINE EL. (+0'-0") WHICH IS EL 110'-0"
13. ALL WALLS OR PARTITIONS WORKING WITH SURFACES ARE IN TWO DIRECTIONS ALL WORK ARE MEASURED TO THE NEAREST CONCRETE OR OF CONCRETE WALL OR FINISHED MATERIAL WORK IN THE NEAREST CONCRETE OR OF CONCRETE WALL OR FINISHED MATERIAL WORK IN THE CONCRETE IN ALL.
14. ALL WORK NOTED SHALL WORK SHALL BE LIGHT GAGE AND SLAB SHALL BE

DRAWING NOT DATED ARE AS THE PROCESS OF COMPLETION

CONTRACT BID DRAWING date

NO.	DATE	BULL. NO.	BY
1	9-6-75	A-460	LJ

REVISIONS

NO.	DATE	BULL. NO.	BY
1	9-17-75	A-416	LJ
2	1-8-76	A-610	LJ
3	9-29-76	A-606	LJ
4	9-23-76	A-608	BB
5	6-15-76	A 387	DS
6	9-1-76	A-550	DS
7	10/0	A-568	DS
8	1-18-78	A-815	LC
9	8-17-77	A-1197	LC
10	11-17-77	A-1198	LC

REVISIONS

NO.	DATE	BULL. NO.	BY
1	8-18-71	A-150	D1
2	8-18-71	A-160	D1
3	8-18-71	A-164	D1
4	8-18-71	A-167	LJ
5	8-18-71	A-165	LJ
6	8-1-71	A-168	LJ
7	8-1-71	A-163	LJ
8	9-1-78	A-97	KDS
9	8-15-78	A-15	LJ
10	8-27-80	A-95	LJ

REVISIONS

NO.	DATE	BULL. NO.	BY
1	6-27-72	A-46	LJ
2	5-5-72	A-79	LJ
3	1-30-72	A-87	EC
4	5-25-72	A-77	DL
5	5-23-72	A-76	DL
6	5-23-72	A-17	DL
7	11-1-68	A-11	MM
8	6-1-68	A-10	OG
9	4-22-68	A-2	OG
10	3-0-68		MM

REVISIONS

APPROVED

CHIEF, PLANNING DIVISION

DATE

THE WORLD TRADE CENTER
THE PORT OF NEW YORK AUTHORITY

MINORU YAMASAKI & ASSOCIATES
MINORU YAMASAKI, ARCHITECT

EMERY ROTH & SONS
RICHARD ROTH, ARCHITECT

WORTHINGTON, SKILLING, HELLE & JACKSON
STRUCTURAL ENGINEERS

JAROS, BAUM & BOLLES
MECHANICAL ENGINEERS

JOSEPH R. LOSING & ASSOCIATES
ELECTRICAL ENGINEERS

THE PORT OF NEW YORK AUTHORITY
PAVING, UTILITIES, FOUNDATIONS

TITLE: 107TH FLOOR CORE PLAN
RESTAURANT LEVEL

1/16"-1'-0"

DRAWN		CHECKED	
SCALE	1/16"	DATE	9-30-67
PROJECT NO.		SHEET	166
DRAWING NO.			A-A-166