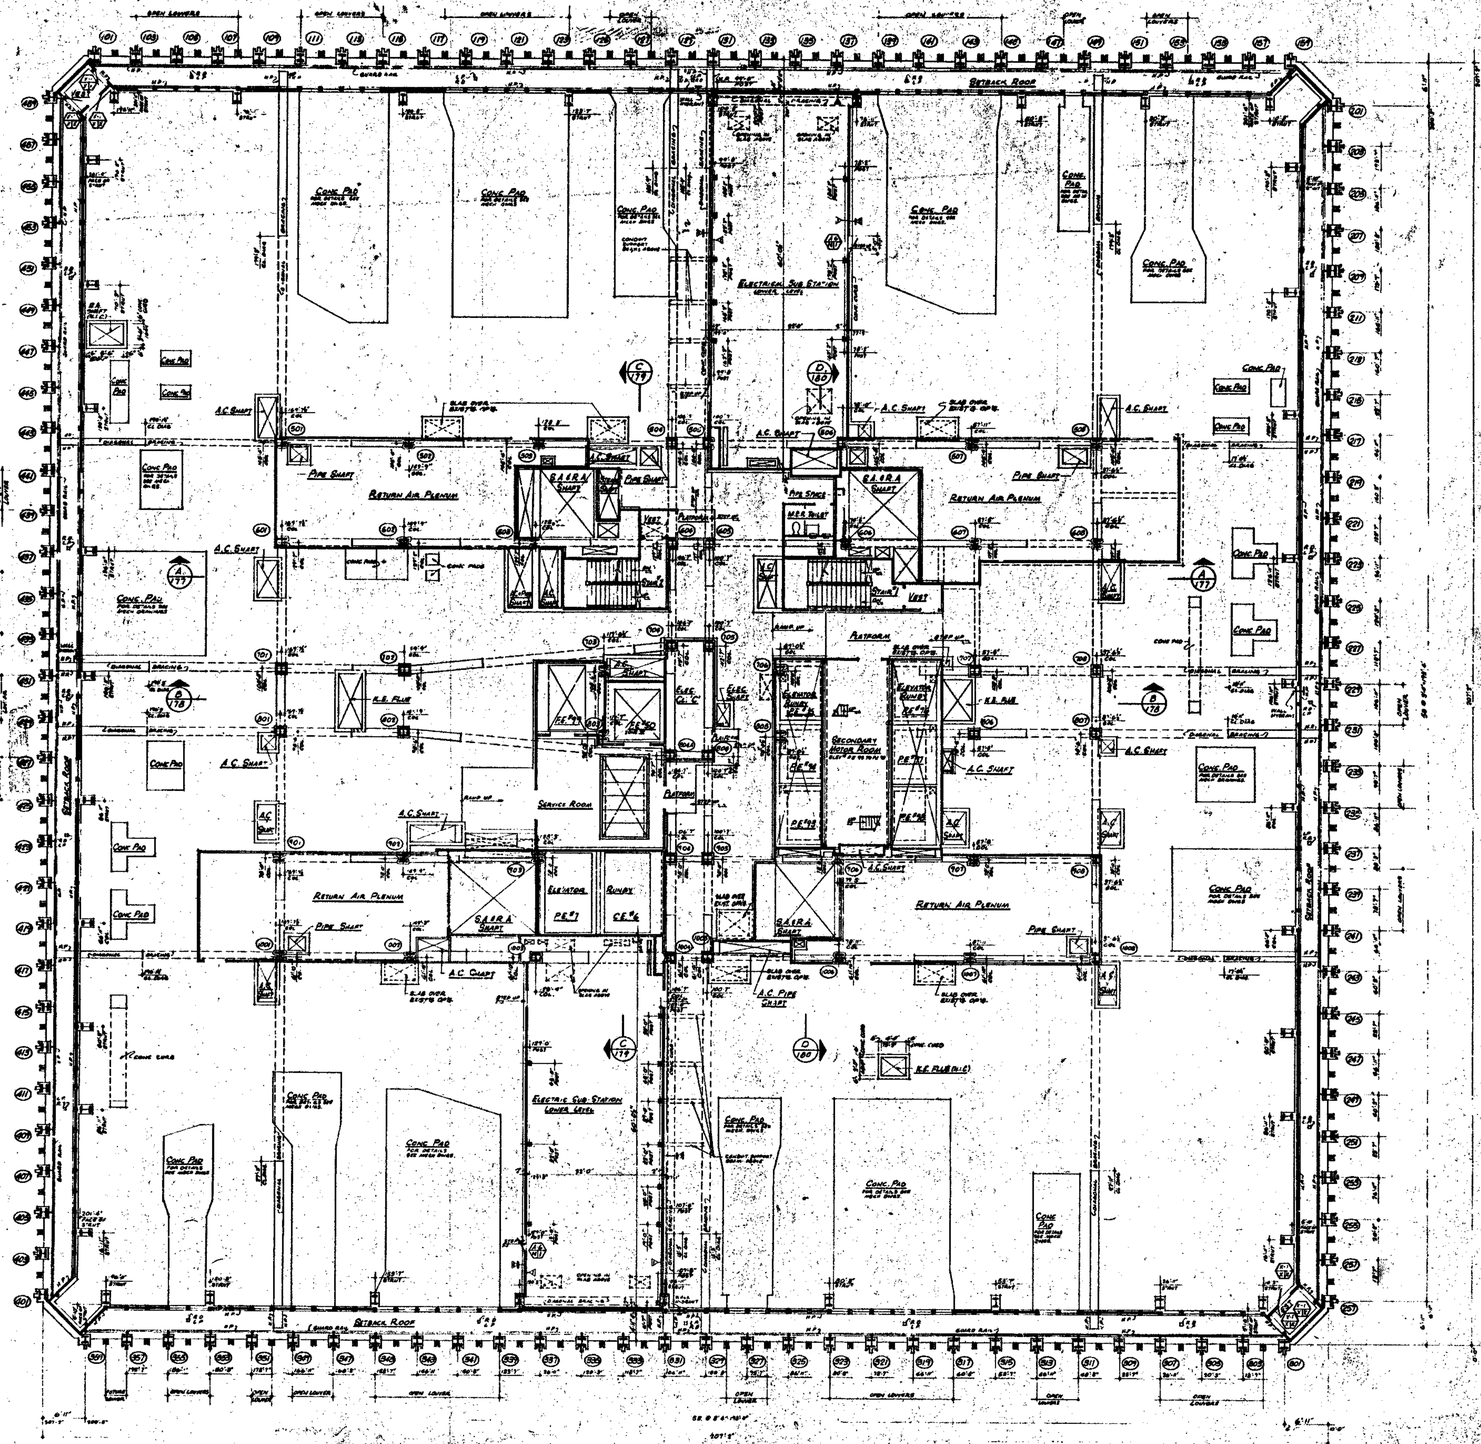


NORTH

NOTES

1. FOR GENERAL NOTES, KEY TO MATERIALS, SYMBOLS, ABBREVIATIONS, FINISH SCHEDULES, DOOR SCHEDULES, & SCHEDULE OF DRAWINGS SEE DWG. A-1.1 TO A-1.5
2. FOR COMPLETE & SCALE CORE PLAN SEE DWG. A-A-170
3. ALL ELEVATIONS GIVEN THUS (70'-0") ARE IN RELATION TO TOP OF SLAB
4. FOR MECHANICAL AND ELECTRICAL LEGENDS SEE INDENTURE DRAWINGS
5. FINISH FLOOR ELEVATION (70'-0") TOP OF SLAB ELEVATION (69'-0") UNLESS OTHERWISE SHOWN OR NOTED.
6. WHERE NO SUSPENDED CEILING IS CALLED FOR, SUCH AS IN CLOSETS, ETHE PARAGRAPH 2ET., BOTTOM ELEVATION OF ALL PIPING & DUCTWORK SHALL BE MAINTAINED 8'-6" ABOVE FINISH FLOOR TO PROVIDE FOR FUTURE CEILING INSTALLATION AND CLEARANCE OF ALL HEIGHT DOORS
7. PROVIDE STEEL CURB SHIELD AROUND ALL CHECKED PENETRATING PLANES. CURB TO EXTEND 6" ABOVE INTERSECTION OF DIAGONAL WITH PLANE, TYP. AS SHOWN

MECHANICAL EQUIPMENT ROOM LOWER LEVEL NOTES

1. MEMBRANE WATERPROOFING AT TOP OF SLAB WITH 2" CEMENT FINISH
2. TURN UP MEMBRANE WATERPROOFING 10"(0'-10") AT ALL CURBS SEE TYPICAL DETAILS ON DWGS A-AB-501 & A-AB-511
3. FOR DETAILS OF CONC. PADS & EQUIPMENT SEE DWG A-AB-730
4. FOR FINAL SIZE & LOCATION OF CONC. PADS SEE HVAC ENGINEERS CONTRACTORS DWGS
5. PROVIDE FLANGE COVERS, SUPPORTS AND ALL ALLOWANCES IN PARTITIONS
6. WHERE RAISED FLOOR & RAISED CONC. (SLAB) FLOOR SHALL BE 12" CEMENT FINISH OVER 4" RIGID FOAM FILL
7. PROVIDE STAGING INSTALLATION OF ENGINEERS OF MECHANICAL EQUIPMENT ROOM FLOOR.
8. PROVIDE TROLLY BEAMS, TROLLEYS AND LIFTING RINGS AS REQUIRED SEE SPECIFICATIONS "STRUCTURAL, MECHANICAL, ELECTRICAL" AND ELEVATOR CONTRACTORS APPROVED SHOP DRAWINGS FOR DETAIL OF LIFTING RING SEE DWG. A-A-6

BULLETINS NOT DATED ARE IN THE PROCESS OF COMPLETION

	CONTRACT	BID	DRAWING	date				
9-8-75	A-210	LJ	A	12-17-71	A-197	LC	A 6-19-70	A-15 LJ
1-16-74	A-408	LJ	A	12-17-71	A-200	LC	A 6-19-70	A-96 LJ
1-28-74	A-606	LJ	A	12-17-71	A-164	LC	A 6-19-70	A-36 LJ
4-19-73	A-814	DS	A	3-31-71	A-176	DS	A 6-2-70	A-78 AH
8-17-72	A-320	LJ	A	4-16-71	A-104	DS	A 1-30-70	A-88 LJ
6-4-71	A-960	LJ	A	6-18-71	A-162	DT	A 1-30-69	A-47 LJ
8-1-72	A-207	LJ	A	9-1-71	A-125	LJT	A 11-25-69	A-58 DS
4-1969	A-965	LJ	A	9-1-71	A-126	LJT	A 8-15-69	A-59 DS
12-15-72	A 253	LC	A	10-1-71	A-97	KA	A 11-1-68	A-17 MS

DATE ALL NO. BY | DATE SUBL. NO. BY | DATE SUBL. NO. BY

REVISIONS | REVISIONS | REVISIONS

CHIEF, PLANNING DIVISION

DATE

THE WORLD TRADE CENTER

THE PORT OF NEW YORK AUTHORITY

MINORU YAMASAKI & ASSOCIATES — MINORU YAMASAKI, ARCHITECT

EMERY ROTH & SONS — RICHARD ROTH, ARCHITECT

WORTHINGTON, SKILLING, HELLE & JACKSON — STRUCTURAL ENGINEERS

JAROS, BAUM & BOLLES — MECHANICAL ENGINEERS

JOSEPH R. LORING & ASSOCIATES — ELECTRICAL ENGINEERS

THE PORT OF NEW YORK AUTHORITY — PAVING, UTILITIES, FOUNDATIONS

TITLE: 108TH FLOOR PLAN — LOWER MECH EQUIP LEVEL

SCALE: 1/16"-0" | DATE: 4-21-72

PROJECT NO. | SHEET NO.

DRAWING NO. A-A-169