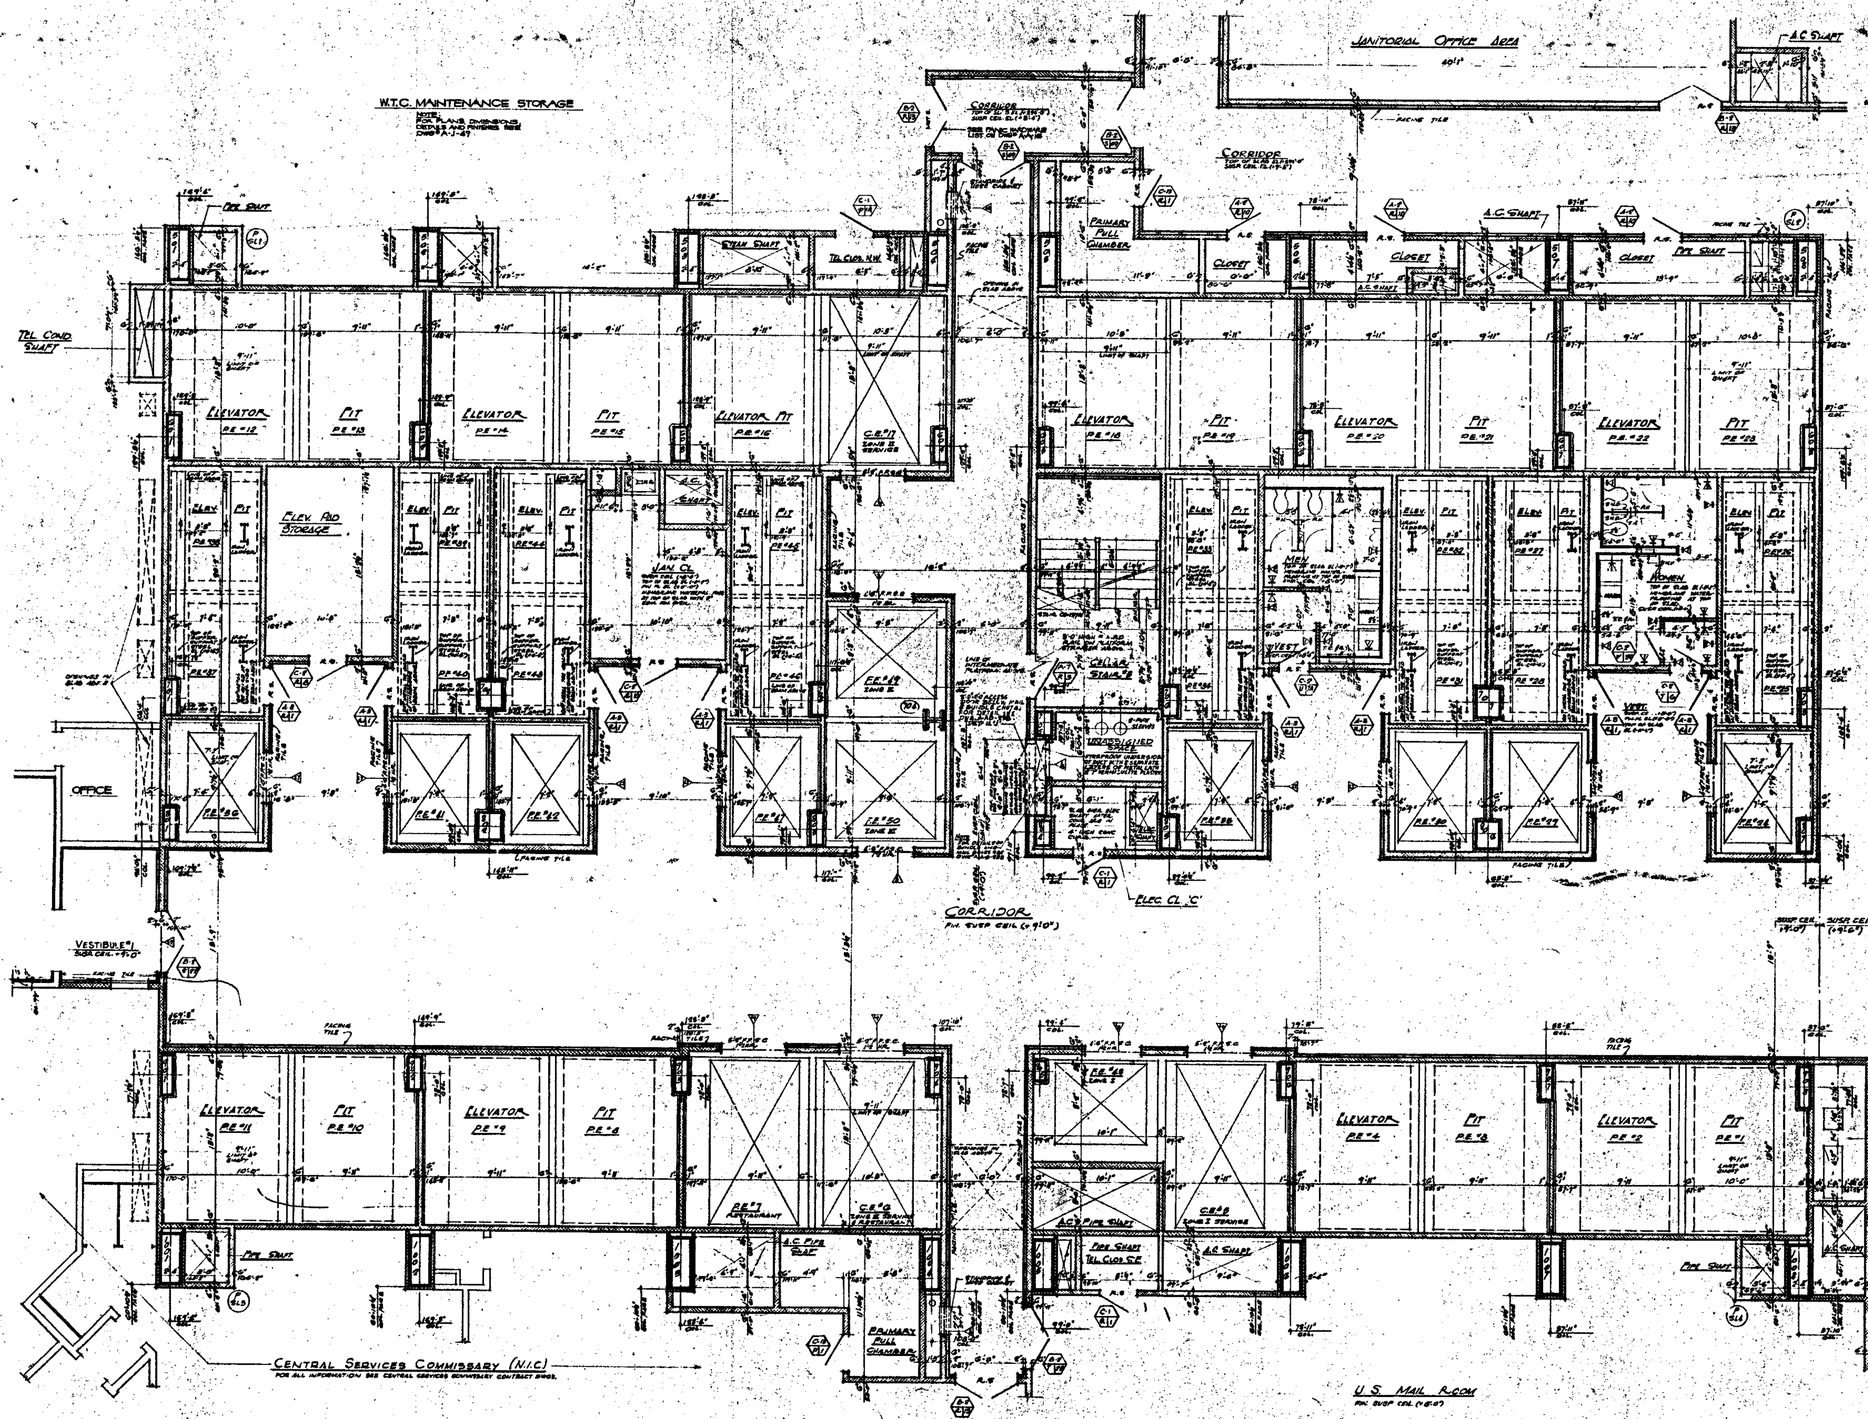


NOTES

1. FOR GENERAL NOTES, KEY TO MATERIALS, SYMBOLS, ABBREVIATIONS AND DRAWING SCHEDULES, SEE GENERAL AND CONTROLS OF ENGINEER, SEE DRAWING A-A-1.1 TO A-A-1.5.
2. FOR COMPLETE 'G' SERIES PLANS, PLAN SEE BASEMENT PLANS.
3. ALL ELEVATIONS OTHER THAN (SHOP) ARE IN RELATION TO FINISH FLOOR.
4. FOR MECHANICAL AND ELECTRICAL LEGENDS SEE ACCOMPANYING ENGINEERS' DRAWINGS.
5. FOR TYPICAL STAIR, SHAFT & PIT SEE DRAWINGS A-A-5.04 AND A-A-5.05.
6. FINISH FLOOR ELEVATION = 0" TOP OF SLAB ELEVATIONS ARE (SHOP) UNLESS OTHERWISE SHOWN OR NOTED.
7. PLUMBING FIXTURES OF NON-FUNCTIONAL OBJECTS ARE DIMENSIONED FROM EACH LOCATION. SEE TYPICAL DETAILS DRAWINGS FOR TYPE & LOCATION.
8. FINISHES AND EQUIPMENT, SHOWN AND CALLED FOR, SUCH AS IN CLOSETS, TOILET PARTITIONS ETC. BOTTOM ELEVATIONS OF ALL RAISED AND DUCTWORK SHALL BE MAINTAINED AT 8'-0" ABOVE FINISHED FLOOR TO PROVIDE FOR FUTURE CEILING INSTALLATION AND CLEARANCE OF FULL DOOR HEIGHT.
9. PROVIDE LOUVER LINTELS AS REQUIRED OVER ALL FAN AND DUCT OPENINGS IN MECHANICAL PENTHOUSES.
10. GLAZED FACE CONCRETE BLOCK MASONRY UNITS SHALL BE USED IN LIEU OF FACING TILE AS INDICATED ON PLANS. THE TOTAL THICKNESS OF GLAZED MASONRY UNITS SHALL BE EQUAL TO TOTAL THICKNESS OF FACING TILE PLUS MASONRY BACK-UP.

BULLETINS NOT DATED ARE IN THE PROCESS OF COMPLETION

CONTRACT BID DRAWING							
10	5-15-75	SG-505	L.J.	1-30-70	A-44	L.J.
1	11-27-74	A-80.1	"	1-30-70	A-47	L.M.
2	12-5-73	A-548	L.B.	11-24-69	A-23	R.
3	7-17-73	A-549	L.B.	8-23-69	A-26	R.
4	1-21-70	A-594	L.C.	2-21-69	A-48	J.V.L.
5	6-18-71	A-164	D.T.	11-1-68	A-11	M.M.
6	6-18-71	A-110	D.T.	8-1-00	A-10	D.G.
7	9-6-72	A-345	L.B.	6-28-68	A-5	D.G.
8	5-15-74	A-73	L.M.	4-29-68	A-5	D.G.
9	1-30-70	A-80	L.K.	5-15-68		J.V.L.

NO.	DATE	SUB. NO.	BY

REVISIONS

APPROVED

CHIEF, PLANNING DIVISION

DATE

THE WORLD TRADE CENTER
THE PORT OF NEW YORK AUTHORITY

MINORU YAMASAKI & ASSOCIATES — MINORU YAMASAKI, ARCHITECT
EMERY ROTH & SONS — RICHARD ROTH, ARCHITECT
WORTHINGTON, SKILLING, HELLE & JACKSON — STRUCTURAL ENGINEERS
JAROS, BAUM & BOLLES — MECHANICAL ENGINEERS
JOSEPH R. LORING & ASSOCIATES — ELECTRICAL ENGINEERS
THE PORT OF NEW YORK AUTHORITY — PATRON UTILITIES, PANEL: 1985

TITLE: SERVICE LEVEL CORE PLAN
ELEVATION 21'-0"

DRAWN | CHECKED | SCALE: 1/8"=1'-0" | DATE: 7-29-67 | PROJECT NUMBER | SHEET NO. | DRAWING NO. A-A-17