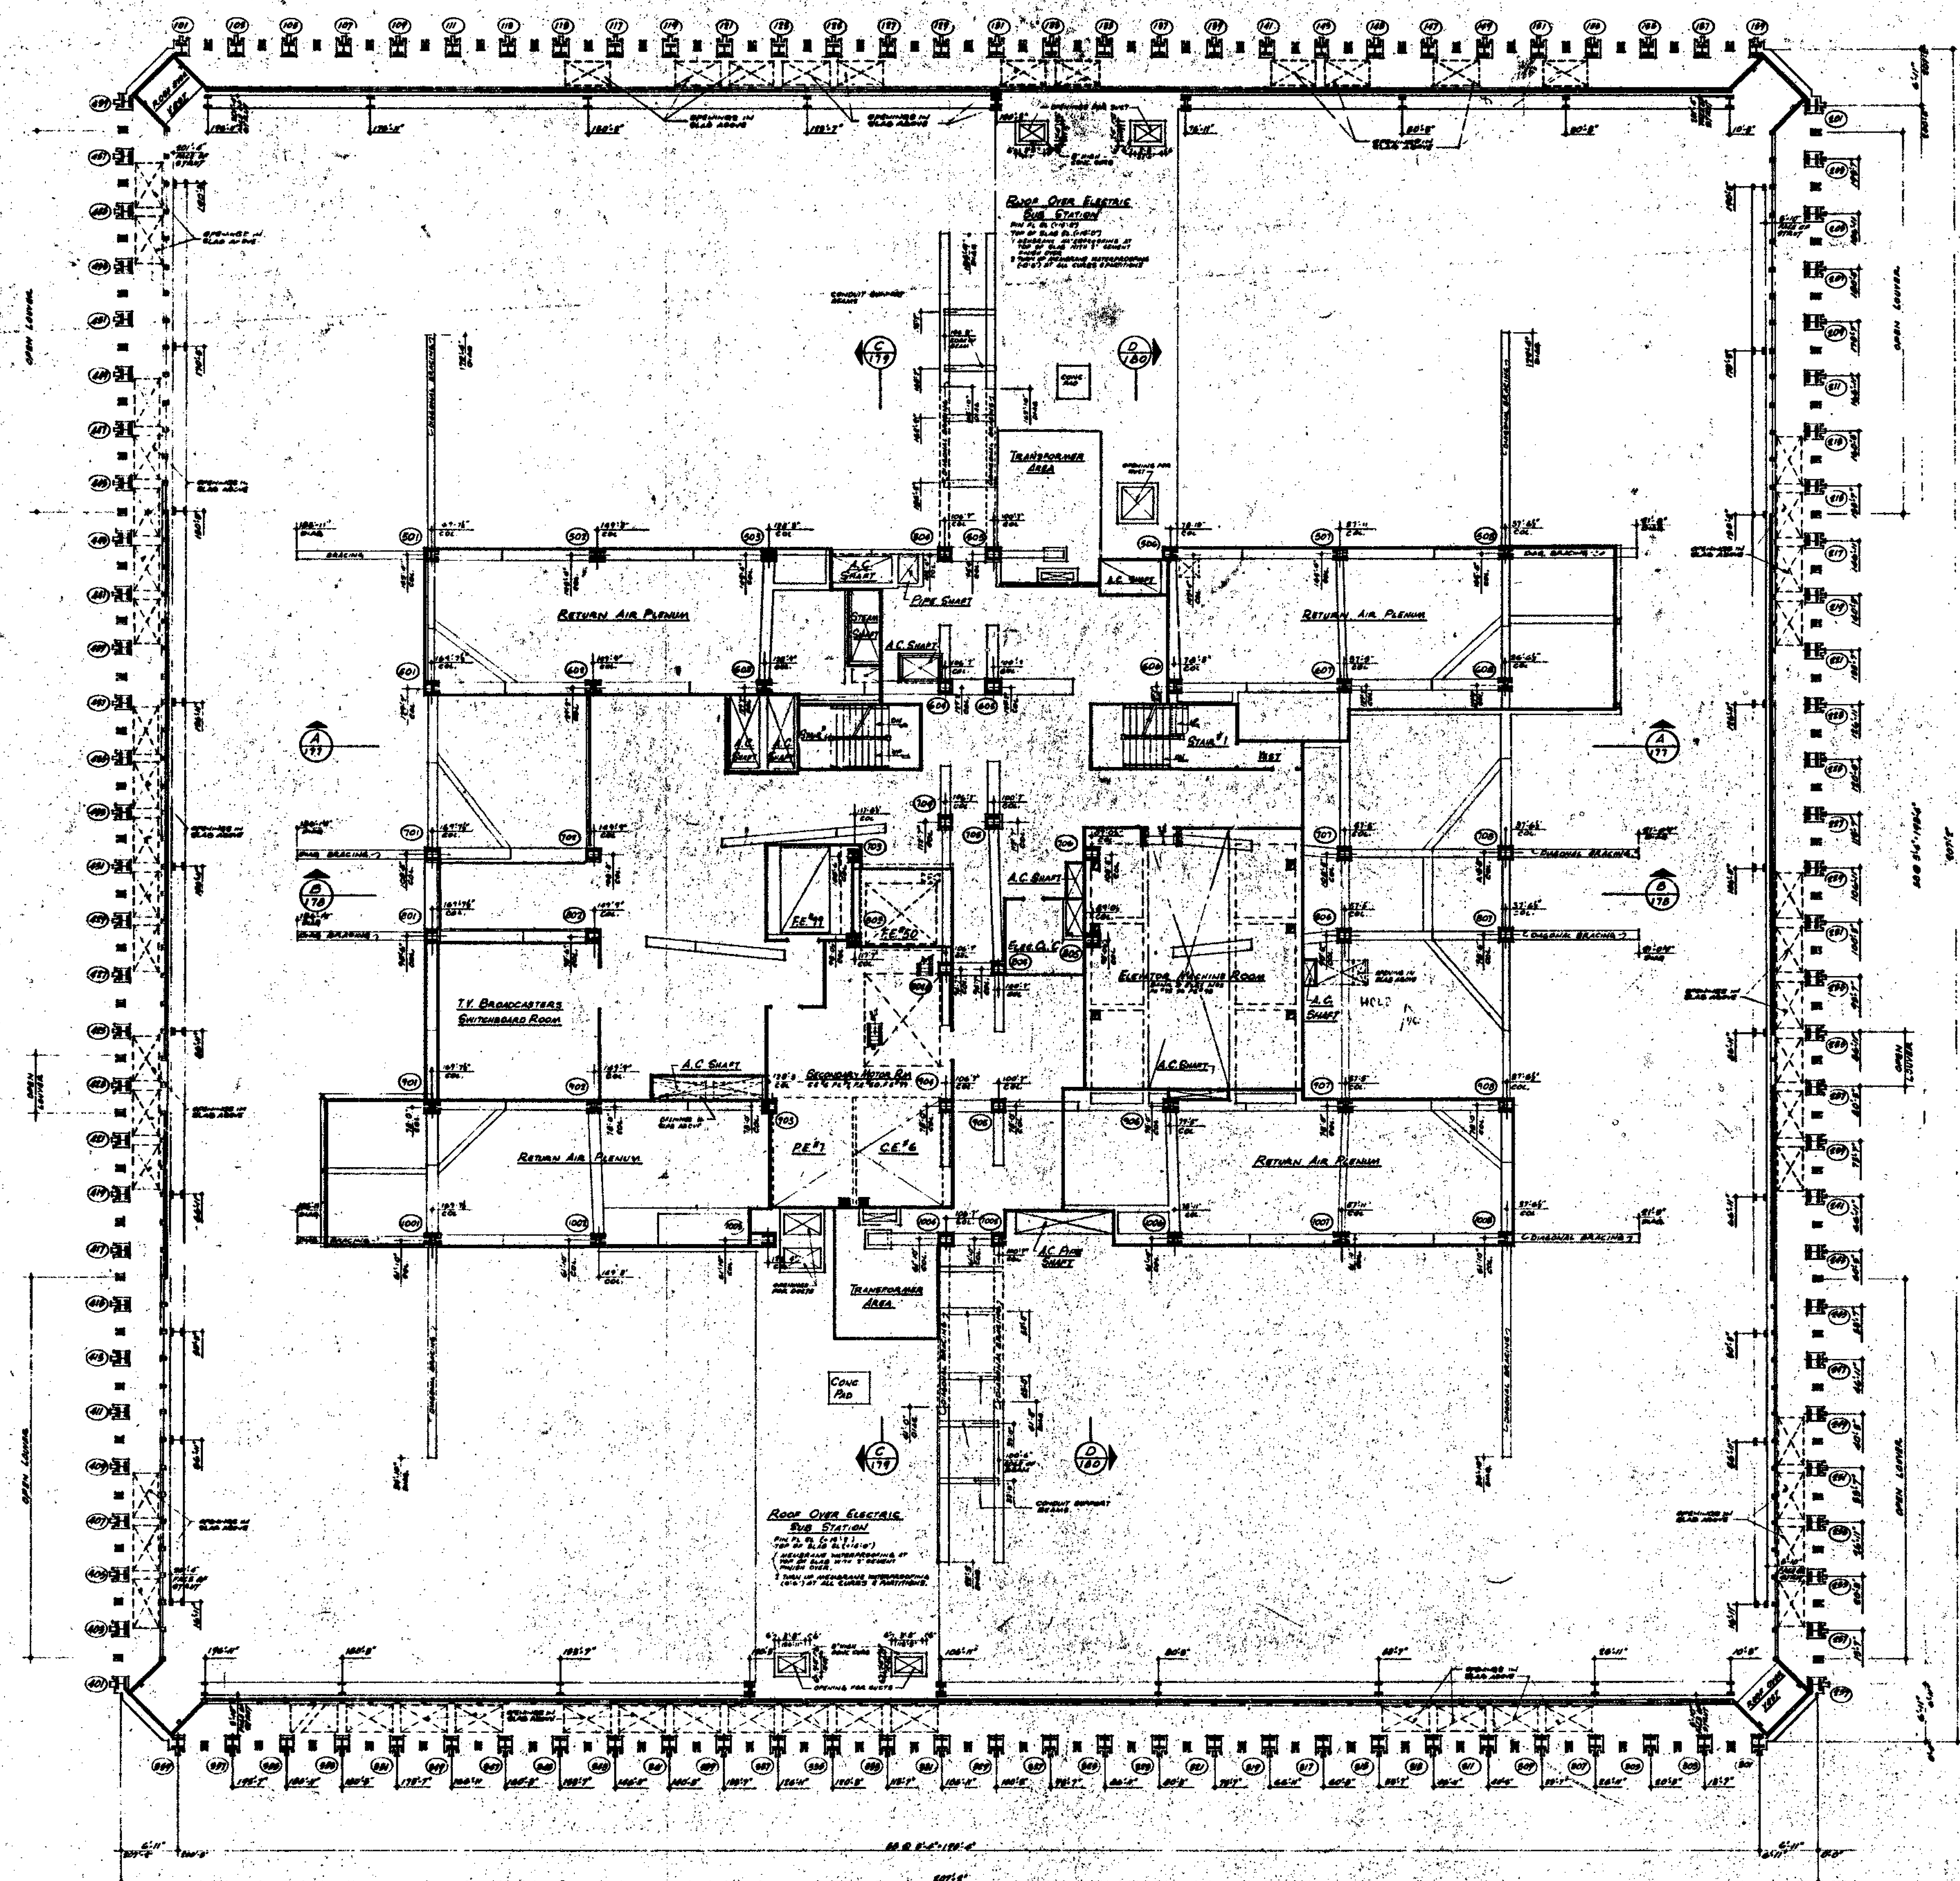


NOTES

1. FOR GENERAL NOTES, KEY TO MATERIALS, SYMBOLS, ABBREVIATIONS, FINISH SCHEDULES, DOOR SCHEDULES AND SCHEDULE OF DRAWINGS, SEE DRAWINGS #A-A-1 TO A-A-6.
2. FOR COMPLETE ¼ SCALE CORE PLAN SEE DRAWING #A-A-172.
3. ALL ELEVATIONS GIVEN THUS (±0'-0") ARE IN RELATION TO TOP OF SLAB.
4. FOR MECHANICAL AND ELECTRICAL LAYOUTS, SEE RESPECTIVE ENGINEERS DRAWING.
5. FOR TYPICAL STAIR DETAILS, SEE DRAWINGS #A-AS-204 & A-AS-205.
6. WHERE NO SUSPENDED CEILINGS ARE CALLED FOR SUCH AS IN CLOSETS, STAIR, PASSAGES ETC., BOTTOM ELEVATION OF ALL PIPING AND DUCTWORK SHALL BE MAINTAINED AT 8'-3" ABOVE FINISHED FLOOR TO PROVIDE FOR FUTURE CEILING INSTALLATION AND CLEARANCE OF FULL HEIGHT DOORS.

MECHANICAL EQUIPMENT ROOM

UPPER LEVEL

NOTES:

1. PROVIDE PLANK CHANNEL SUPPORTS OVERALL RAN / DUCT OPENINGS IN PARTITIONS.
2. PROVIDE 2" RIGID INSULATION AT UNDERSIDE OF SLAB ABOVE. FOR EXTENT SEE DETAILS.

BULLETINS NOT DATED ARE IN THE PROCESS OF COMPLETION

CONTRACT BID DRAWING date

NO.	DATE	BUL. NO.	BY	NO.	DATE	BUL. NO.	BY	NO.	DATE	BUL. NO.	BY
					VOID	A-268	L.J.		9-1-71	A-123	
					8-25-72	A-283	L.C.		9-1-71	A-123	
					11-27-71	A-197	L.C.		9-11-70	A-97	D.G.
					12-27-71	A-199	L.C.		6-22-70	A-15	A.H.
	9-8-75	A-480	L.J.		8-18-71	A-104	D.G.		6-29-70	A-82	A.H.
	9-23-74	A-408	L.J.		8-18-71	A-165	L.J.		6-29-70	A-46	A.H.
	9-23-74	A-405	R.S.		8-18-71	A-168	L.J.		1-30-70	A-47	L.J.
	4-12-73	A-316	D.S.		8-18-71	A-166	L.J.		9-22-69	A-97	D.D.
	8-29-72	A-300	L.J.		6-18-71	A-164	L.J.		11-1-68	A-11	N.H.
	6-1-72	A-266	L.J.		9-1-71	A-125	[illegible]		3-18-68		L.V.L.

REVISIONS — REVISIONS — REVISIONS

APPROVED

CHIEF, PLANNING DIVISION

DATE

1/8"=1'-0" 0 4' 8' 16' 24'

THE WORLD TRADE CENTER

THE PORT OF NEW YORK AUTHORITY

MINORU YAMASAKI & ASSOCIATES — MINORU YAMASAKI, ARCHITECT

EMERY ROTH & SONS — RICHARD ROTH, ARCHITECT

WORTHINGTON, SKILLING, HELLE & JACKSON — STRUCTURAL ENGINEERS

JAROS, BAUM & BOLLES — MECHANICAL ENGINEERS

JOSEPH R. LORING & ASSOCIATES — ELECTRICAL ENGINEERS

THE PORT OF NEW YORK AUTHORITY — PATHS, UTILITIES, FOUNDATIONS

TITLE: 109th FLOOR PLAN — UPPER MECH. EQUIP. RM. LEVEL

DRAWN | CHECKED
SCALE 1/8"=1'-0" | DATE 7-31-67
PROJECT NUMBER | SHEET OF

DRAWING NUMBER **A·A·171**