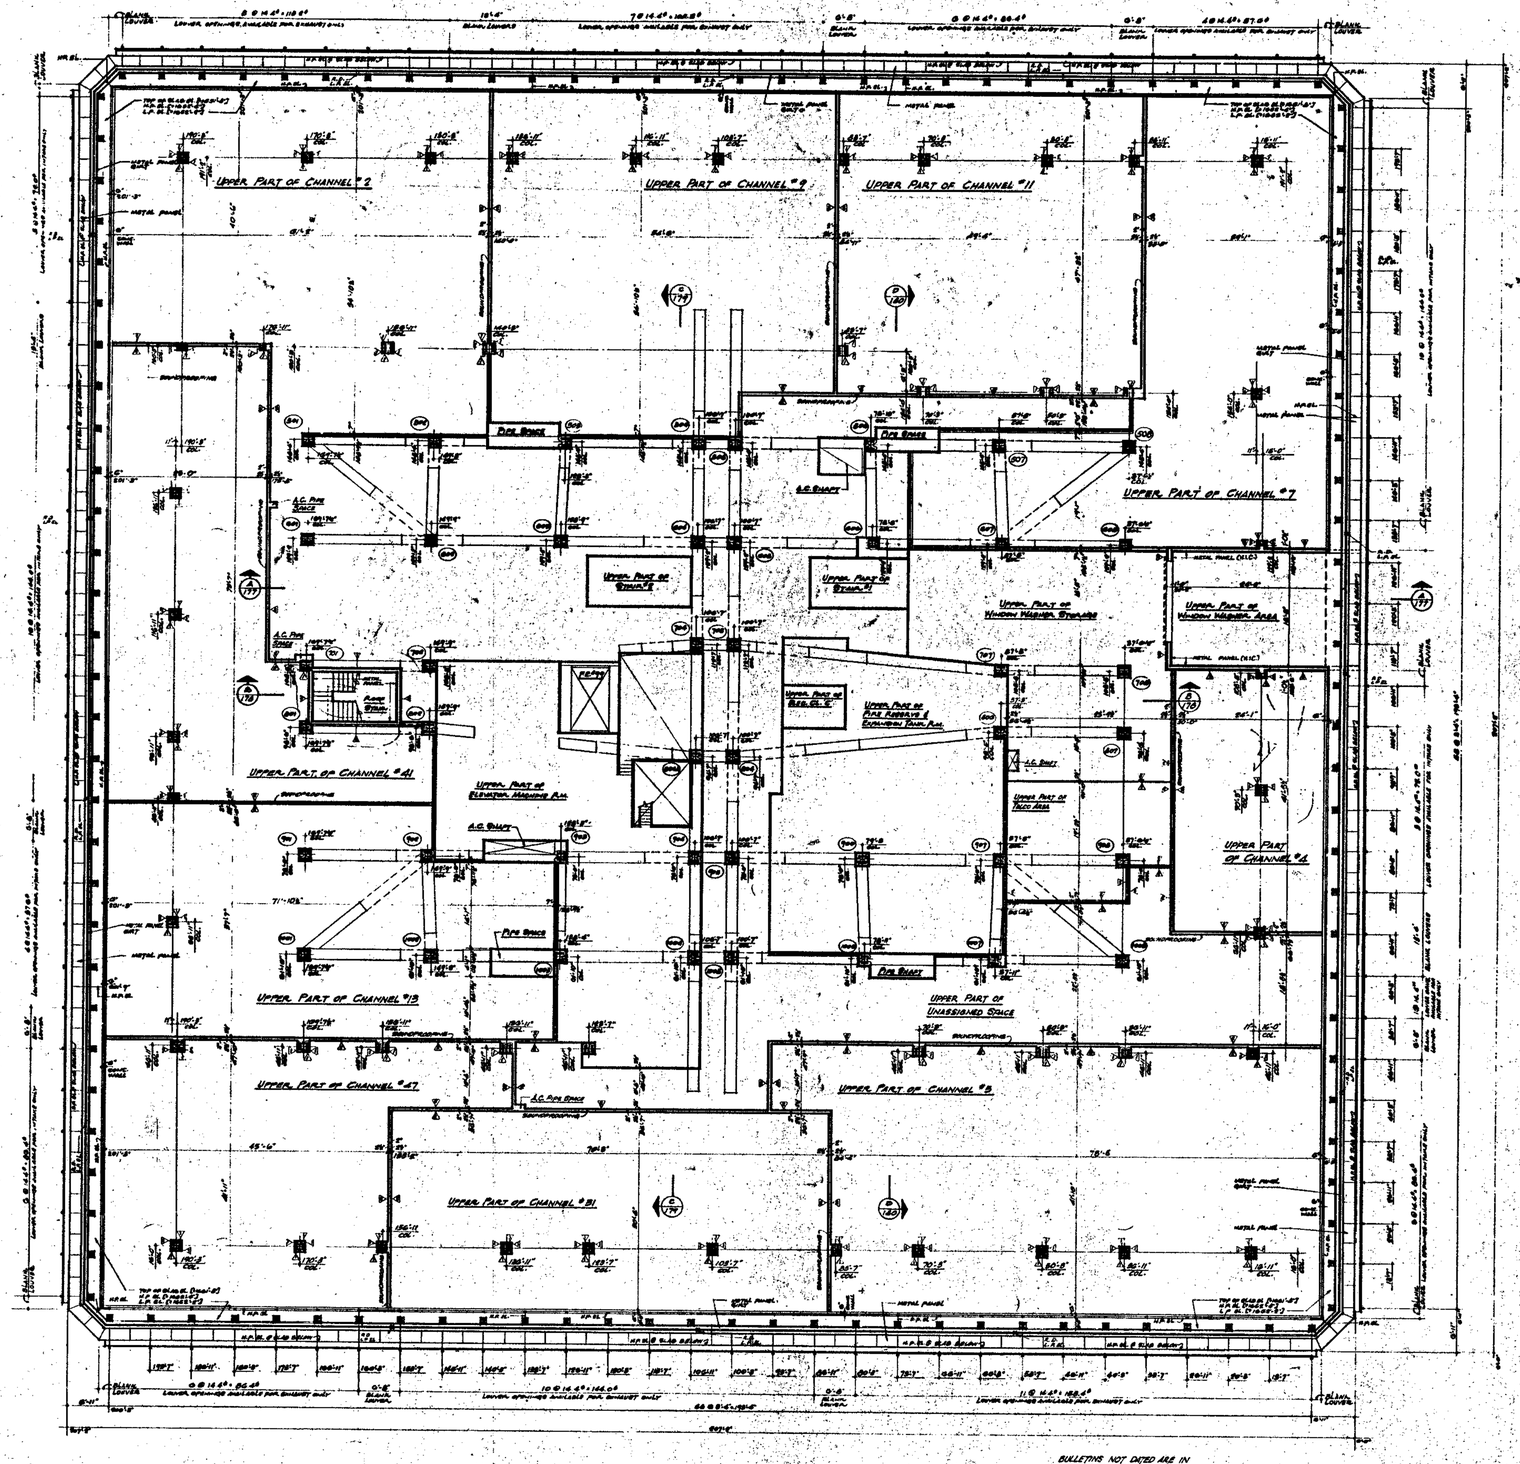


NOTES

1. FOR GENERAL NOTES, KEY TO MATERIALS, SYMBOLS, ABBREVIATIONS, FINISH SCHEDULES, TABLES, DIAGRAMS AND DRAWINGS OF BUILDING SEE DRAWINGS A-A-1 TO A-A-5.
2. FOR ENLARGED 1/8" SCALE CORE PLANS SEE DWG. No. A-A-170.
3. ALL DIMENSIONS GIVEN FROM CLOSEST GRID LINES, OR PERPENDICULAR TO FINISH FACE WALLS.
4. FOR MECHANICAL AND ELECTRICAL LEGENDS SEE APPROPRIATE ENGINEERS DRAWINGS.
5. FOR TYPICAL STAIR, DETAILS SEE DWGS. No. A-AS-201 & A-AS-202.
6. ALL ELEVATIONS GIVEN FOR FINISHED AREAS OR FLOORING, TO BOTTOM OF SUBFLOOR.

BULLETINS NOT DATED ARE IN THE PROCESS OF COMPLETION

NO.	DATE	BULL. NO.	BY
		9-17-75	A-416	H.K.

REVISIONS

CONTRACT	BID	DRAWING	date
9-8-75	A-480	L.J.	6-1-76	A-896	L.J.
9-23-76	A-606	L.J.	5-25-76	A-220	L.C.
9-28-76	A-649	R.S.	12-17-71	A-197	L.C.
	A-607	J.M.	12-17-71	A-199	L.C.
1-22-76	A-503	L.J.	12-17-71	A-198	L.C.
7-17-75	A-541	L.D.	12-17-71	A-200	L.C.
11-10-75	A-346	D.E.	8-26-71	A-180	L.J.
6-1-76	A-896	L.J.	6-15-71	A-176	L.J.
6-1-76	A-897	L.J.	6-15-71	A-177	L.J.
V.O.10	A-868	L.J.	6-15-71	A-1664	D.T.

REVISIONS

REVISIONS

REVISIONS

REVISIONS

APPROVED

CHIEF, PLANNING DIVISION

DATE

THE WORLD TRADE CENTER

THE PORT OF NEW YORK AUTHORITY

MINORU YAMASAKI & ASSOCIATES
HIROSHI YAMASAKI, ARCHITECT

EMERY ROTH & SONS
RICHARD ROTH, ARCHITECT

SKILLING, HELLE, CHRISTIANSEN, ROBERTSON
STRUCTURAL ENGINEERS

JAROS, BAUM & BOLLES
MECHANICAL ENGINEERS

JOSEPH R. LORING & ASSOCIATES
ELECTRICAL ENGINEERS

THE PORT OF NEW YORK AUTHORITY
PARSONS BRINCKERHOFF-TUDOR-BECHTEL

SCALE 1/16"=1'-0" 0 4' 8' 16' 24'

TITLE: 110TH FLOOR INTERMEDIATE LEVEL PLAN (AT EL. +1340')

DRAWN		CHECKED	
SCALE	1/16"=1'-0"	DATE	
PROJECT MANAGER		ARCHITECT	

DRAWING NO. A-A-173A