
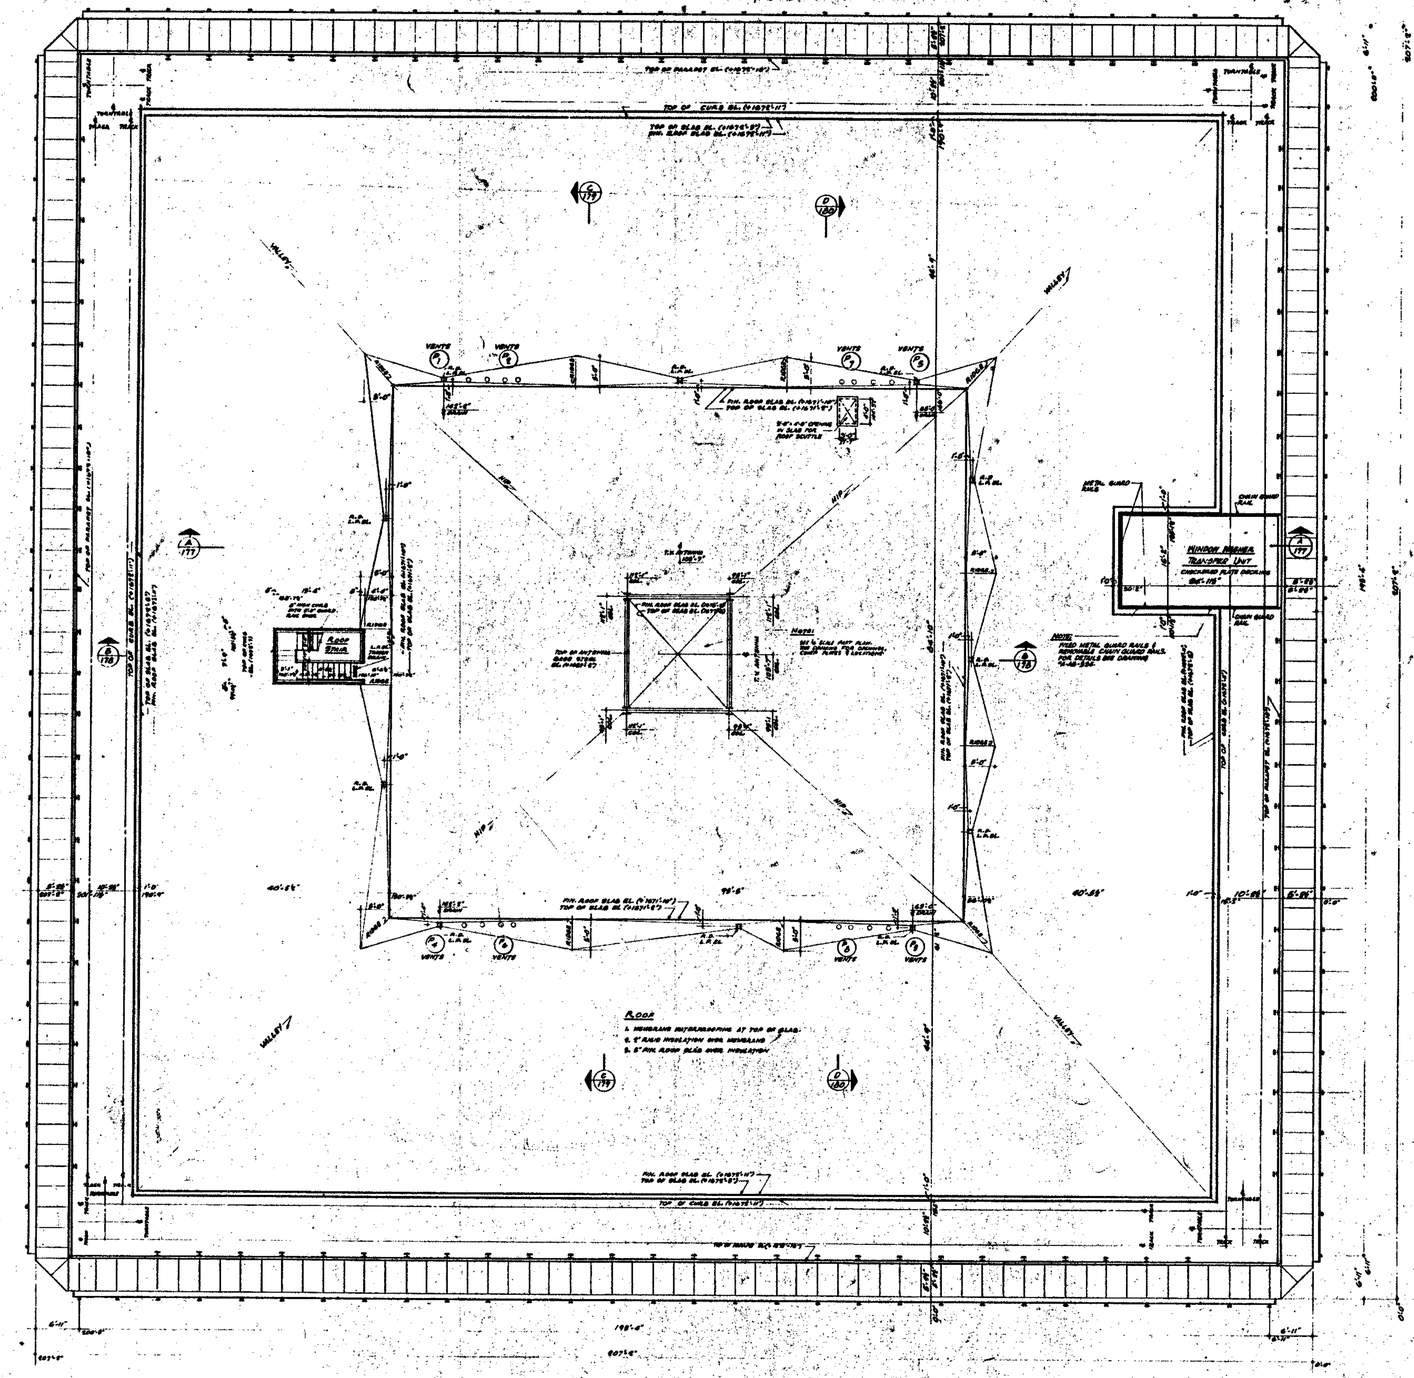



NORTH

NOTES:

1. FOR GENERAL NOTES, KEY TO MATERIALS, SYMBOLS ABBREVIATIONS, ROOM SCHEDULES, DOOR SCHEDULES AND SYMBOLS SEE DRAWINGS "A-A-1 TO A-A-6.
2. ALL ELEVATIONS GIVEN THUS (+)0'-0" ARE IN RELATION TO DATUM.
3. FOR MECHANICAL AND ELECTRICAL LAYOUTS SEE RESPECTIVE ENGINEERS' DRAWINGS.

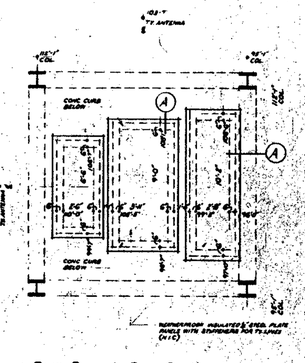

PART PLAN AT BASE OF MAST
SCALE ½"=1'-0"

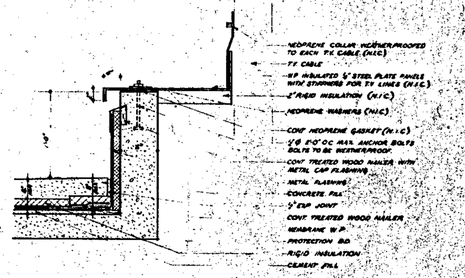

DETAIL A
SCALE 12"=1'-0"

BULLETINS MUST BE DATED AS OF THE PROCESS OF COMPLETION

CONTRACT | BID | DRAWING | date

				11-17-71	A-199	LC
				12-17-71	A-200	LC
				12-17-71	A-169	LC
				6-8-71	A-164	DD
				6-18-71	A-164	LC
				4-1-71	A-123	LJ
				9-11-70	A-77	E.C.
5-30-74	A-214	L.J.		6-12-70	A-19	L.J.
8-19-74	A-303	L.J.		5-13-69	A-29	
1-28-74	A-210	L.C.		6-10-68	A-5	D.G.

REVISIONS

APPROVED

CHIEF, PLANNING DIVISION

DATE

THE WORLD TRADE CENTER
THE PORT OF NEW YORK AUTHORITY

MINORU YAMASAKI & ASSOCIATES
MINORU YAMASAKI, ARCHITECT

EMERY ROTH & SONS
RICHARD ROTH, ARCHITECT

WORTHINGTON, SKILLING, HELLE & JACKSON
STRUCTURAL ENGINEERS

JAROS, BAUM & BOLLES
MECHANICAL ENGINEERS

JOSEPH R. LORING & ASSOCIATES
ELECTRICAL ENGINEERS

THE PORT OF NEW YORK AUTHORITY
PAVING, UTILITIES, FOUNDATIONS

TITLE: BULKHEAD ROOF AND COPING PLAN

DRAWN	L.J.	CHECKED	
SCALE	3/32"=1'-0"	DATE	4-23-70
PROJECT		SHEET	OF
DRAWING NUMBER	A-A-176		

16"=1'-0" 0 4' 8' 16' 24'