
NOTES

1- FOR GENERAL NOTES, KEY TO MATERIALS, SYMBOLS, ABBREVIATIONS FINISH SCHEDULES, DOOR, SCHEDULES AND SCHEDULE OF DRAWINGS SEE DRAWINGS A-A-1 TO A-A-8.
2- FOR COMPLETE FLOOR PLANS SEE DRAWINGS A-A-100 TO A-A-175
3- ALL ELEVATIONS SHOWN THUS (80'-0") ARE IN RELATION TO FINISH FLOOR.
4- FOR MECHANICAL AND ELECTRICAL LAYOUTS SEE RESPECTIVE ENGINEERS' DRAWINGS
5- FOR TYPICAL STAIR DETAILS SEE SHOP A-A-B-206 & A-A-B-208
6- FINISH FLOOR AND TOP OF SLAB ELEVATIONS ARE (80'-0") UNLESS OTHERWISE SHOWN OR NOTED.
7- FOR TYPICAL PARTITION DETAILS SEE DRAWINGS A-A-B-200 TO A-A-B-216.
8- FOR MECHANICAL EQUIPMENT ROOM NOTES SEE DRAWINGS A-A-167 TO A-A-174
9- ALL WALLS & PARTITIONS & SLABS ABOVE WITH WINDOWS ARE AT THIS CONTRACT. ALL WORK NOT SHOWN IS IN A SEPARATE CONTRACT BY OTHERS. WHERE WORK OF OTHERS INTERSECTS WORK IN THIS CONTRACT, CONTRACTOR SHALL COORDINATE ALL WORK SO THAT COMPLETED WORK IS CONTINUOUS AND UNIFORM. ALL OPENINGS SHOWN FOR WORK OF OTHERS IS FOR COORDINATION ONLY.

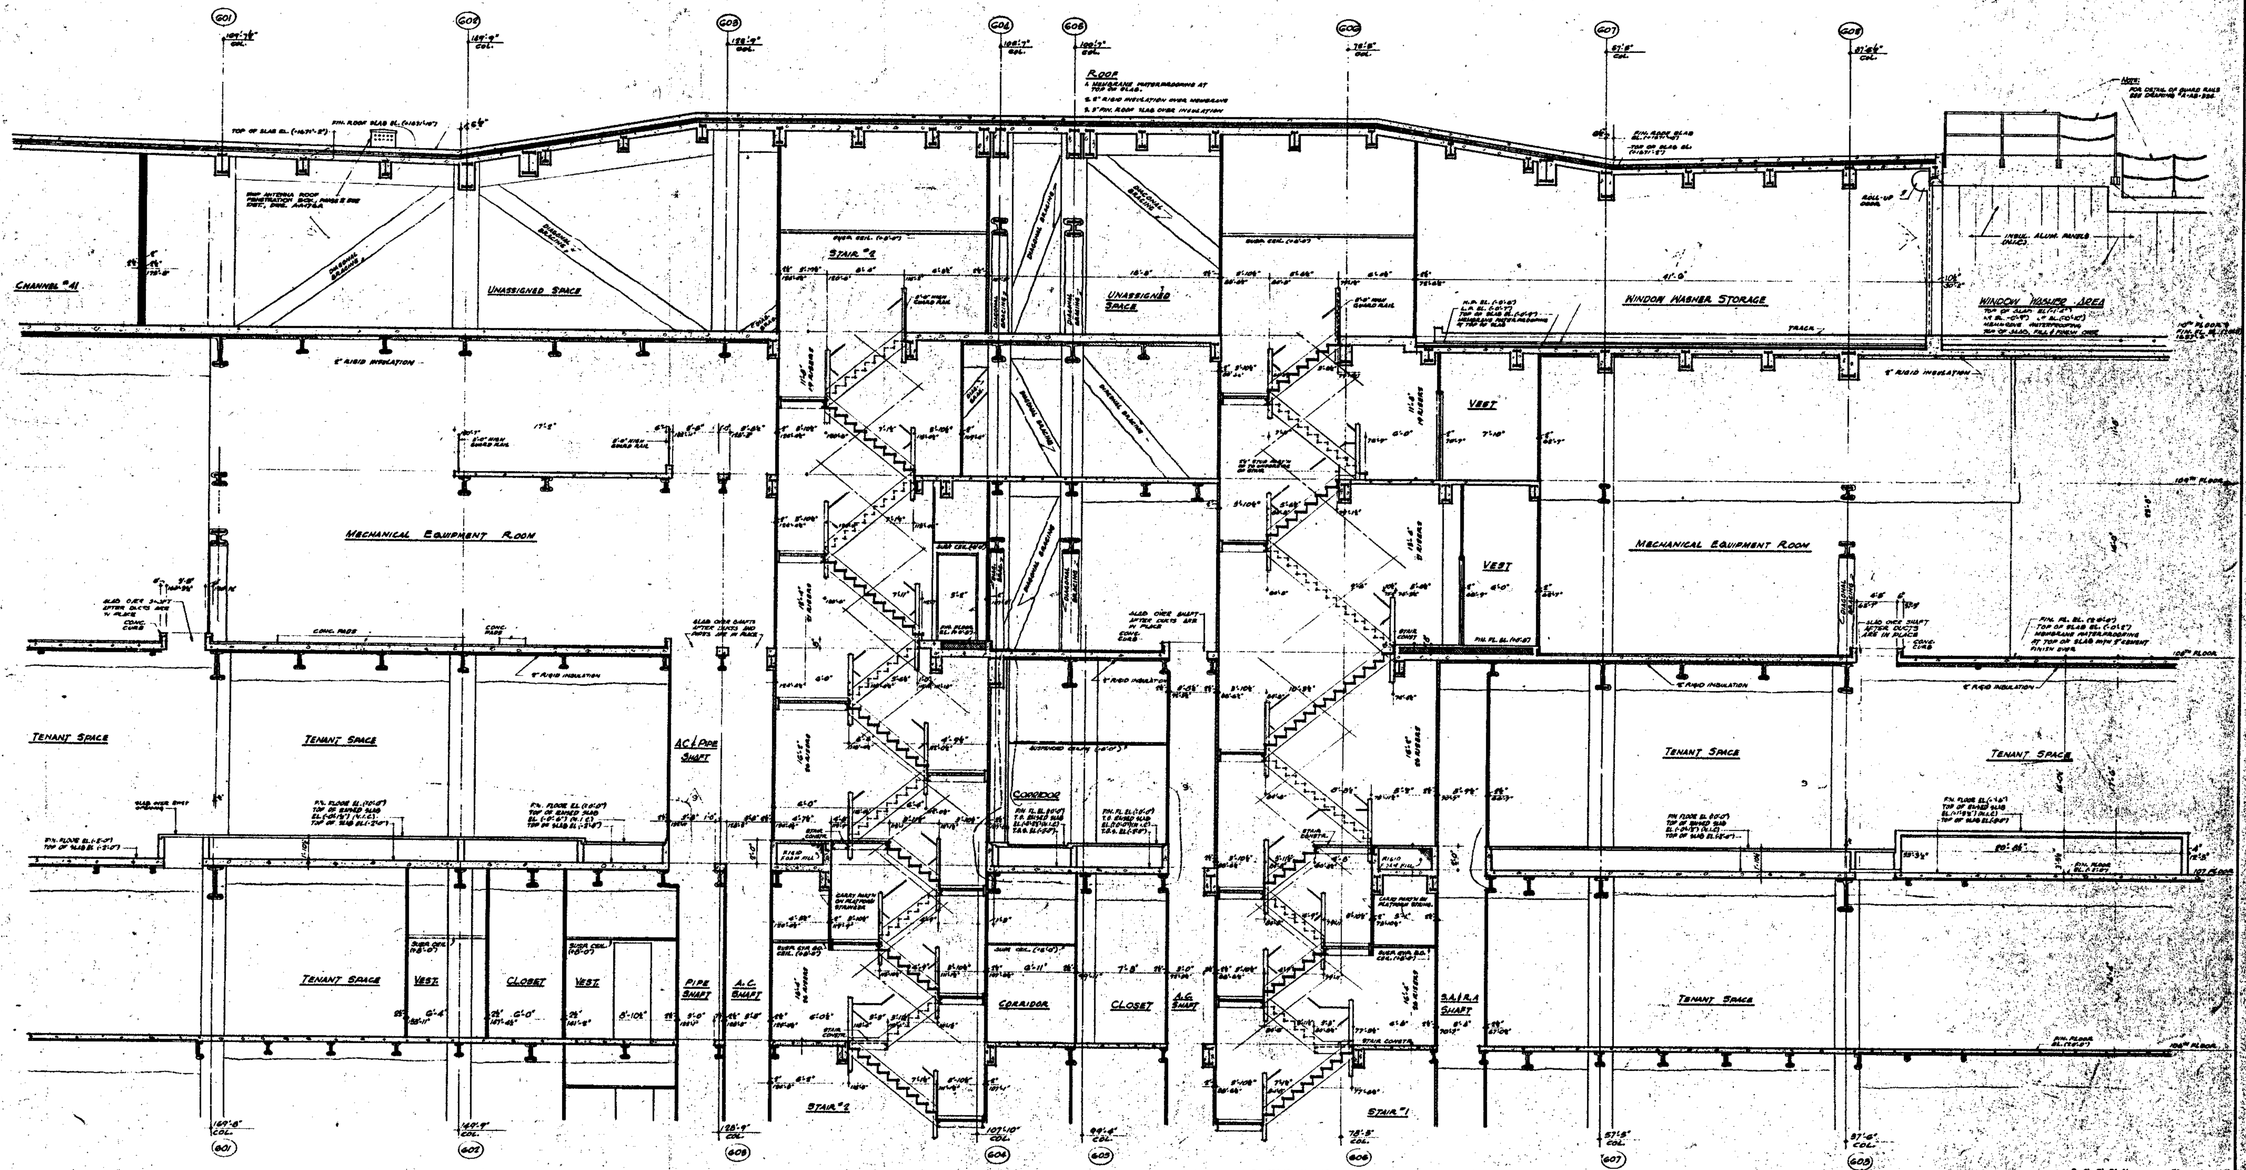

CONTRACT BID DRAWING date

NO.	DATE	DESCRIPTION	BY
		A-601	L.J.
1	9-23-76	A-606	G.K.
		A-604	J.K.
3	5-30-74	A-594	L.J.
4	7-17-73	A-548	L.B.
	VOID	A-548	L.J.
6	6-15-71	A-165	L.J.
7	5-1-71	A-183	L.J.
8	2-1-71	A-183	L.J.
9	5-1-70	A-177	L.J.

REVISIONS

APPROVED

OWNER'S AUTHORIZED APPROVAL
DATE

THE WORLD TRADE CENTER
THE PORT OF NEW YORK AUTHORITY

MINORU YAMASAKI & ASSOCIATES
MINORU YAMASAKI, ARCHITECT

EMERY ROTH & SONS
RICHARD ROTH, ARCHITECT

WORTHINGTON, SKILLING, HELLE & JACKSON
STRUCTURAL ENGINEERS

JAROS, BAUM & BOLLES
MECHANICAL ENGINEERS

JOSEPH R. LORING & ASSOCIATES
ELECTRICAL ENGINEERS

THE PORT OF NEW YORK AUTHORITY
PAVERS, UTILITIES, FIREPROOFING

TITLE: TOWER SECTION "A"

DRAWN	J.K.	CHECKED	
SCALE	1/8"=1'-0"	DATE	1-23-70
PROJECT		NUMBER	
DRAWING	A-A-177		

1/8"=1'-0" 0 1 2 3 4 8 16