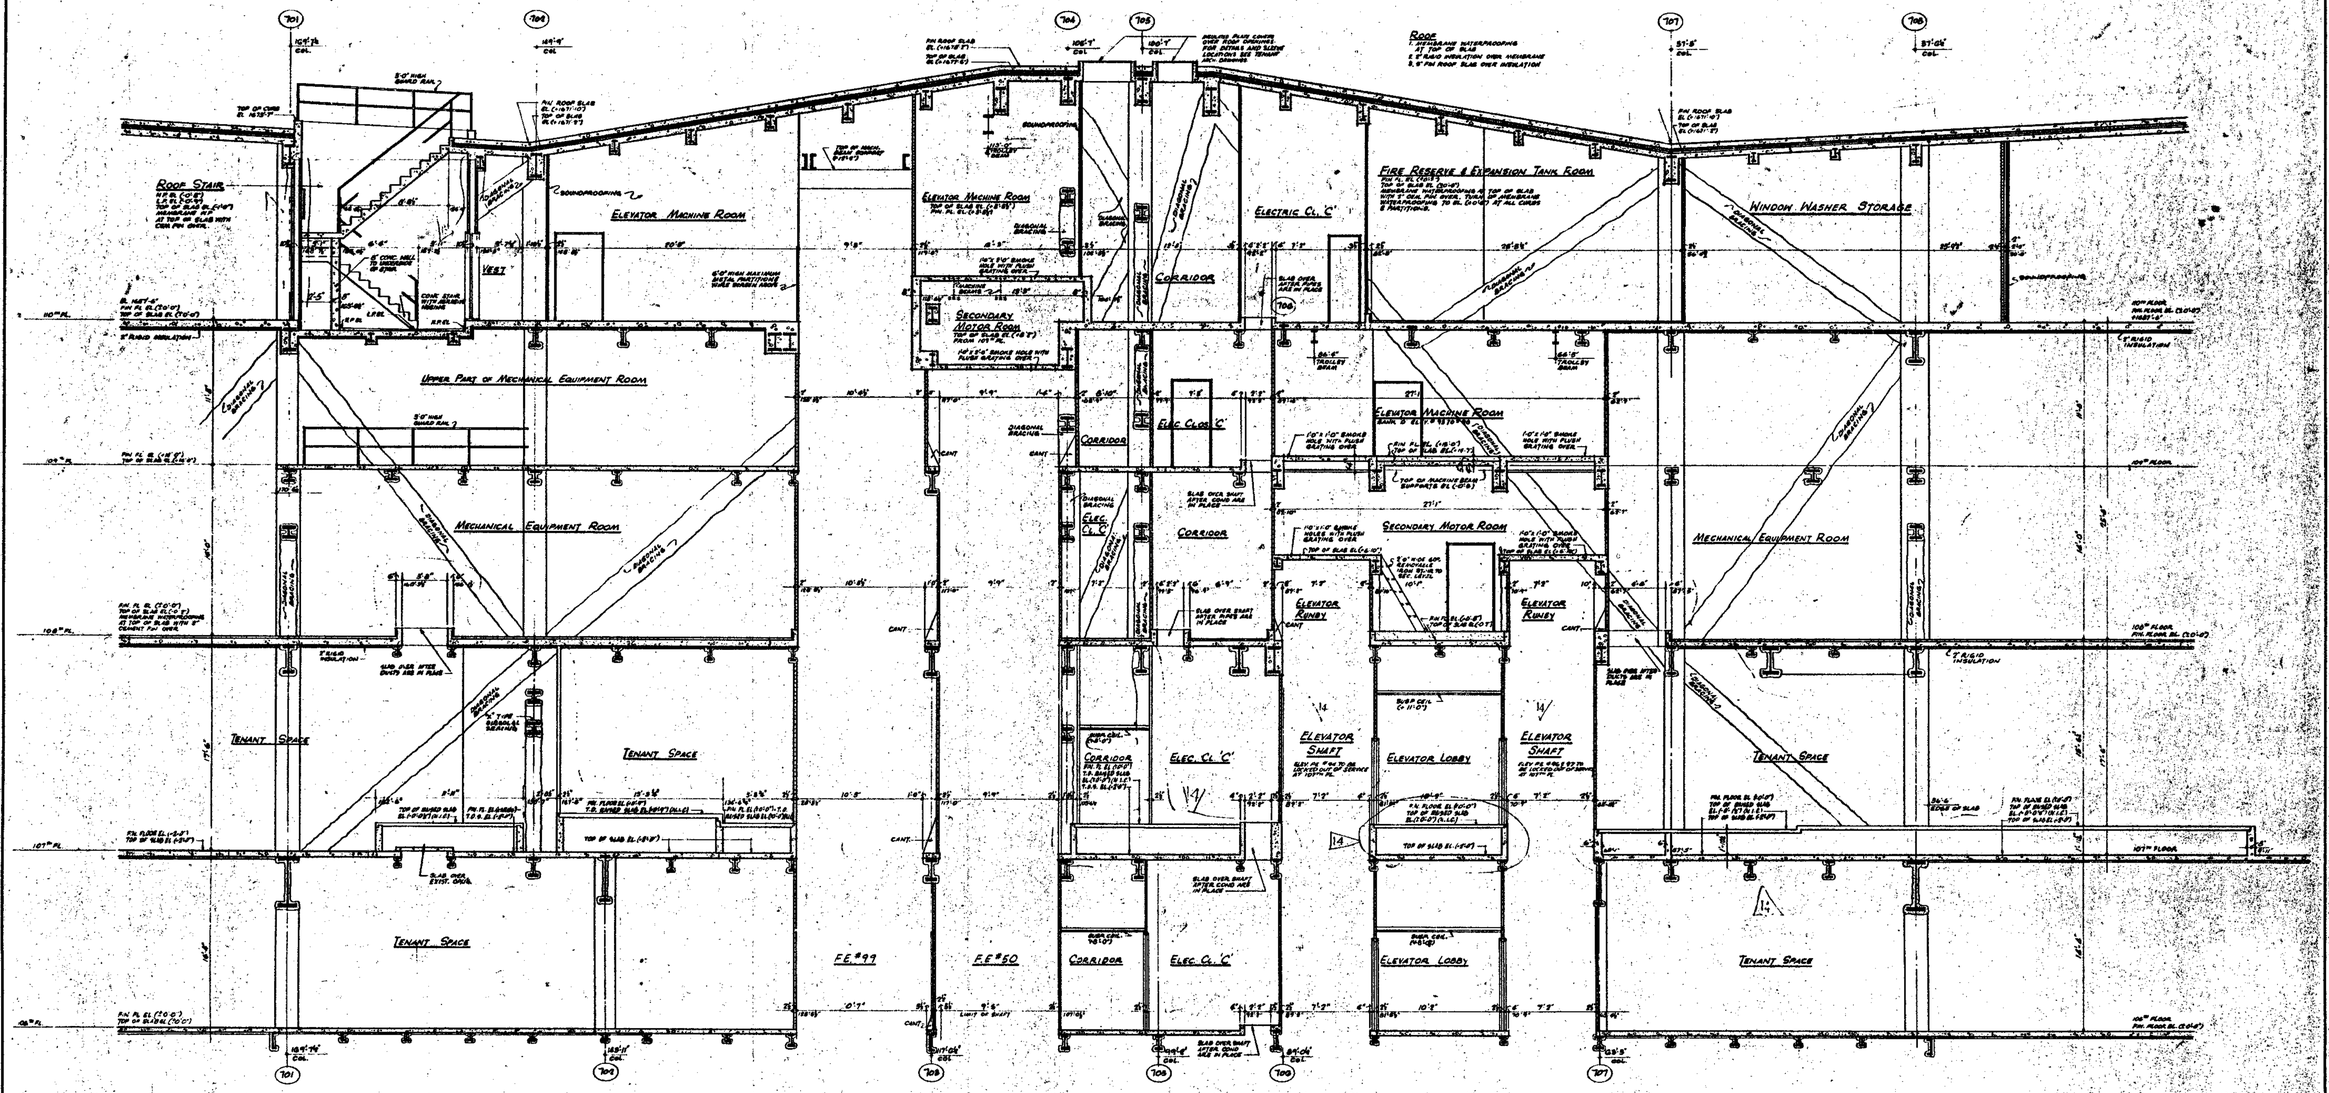


NOTES

1. FOR GENERAL NOTES, KEY TO MATERIALS, SYMBOLS, ABBREVIATIONS, FINISH SCHEDULE & DOOR SCHEDULE & SCHEDULE OF DRAWINGS SEE DRAWINGS A-A-1 TO A-A-4
2. FOR COMPLETE FLOOR PLANS SEE DRAWINGS A-A-140 TO A-A-170
3. ALL ELEVATIONS GIVEN THUS (70'-0") ARE IN RELATION TO MAIN FLOOR
4. FOR MECHANICAL & ELECTRICAL LAYOUTS SEE RESPECTIVE ENGINEERS DRAWINGS.
5. FINISH FLOOR ELEVATION & TOP OF SLAB ELEVATIONS ARE (70'-0") UNLESS OTHERWISE SHOWN OR NOTED.
6. WHERE NO SUSPENDED CEILINGS ARE CALLED FOR, SUCH AS IN CLOSETS, STAIR PRESSURES ETC., BOTTOM ELEVATION OF ALL FURRING & PARTITIONS SHALL BE MAINTAINED AT 8'-6" ABOVE FINISH FLOOR, TO PROVIDE FOR FUTURE CEILING INSTALLATION AND CLEARANCE OF FULL HEIGHT DOORS
7. CANTS ARE REQUIRED ON ALL BEAM PROJECTIONS OVER 2½" MINIMAL (3" ACTUAL) DIMENSION IN ELEVATOR SHAFTS AND SHALL BE MIN. HOUR 45° FROM HORIZONTAL SEE TYPICAL DETAILS.
8. FOR TYPICAL PARTITION DETAILS SEE DRAWING "A" AND PARTITION SCHEDULE SHEET A-A-175
9. FOR MECHANICAL EQUIPMENT ROOM HEIGHTS SEE DRAWINGS P.A.S. 1 & 2 TO A-A-175
10. ALL WALLS, PARTITIONS (ALSO SHOWN WITH HATCHING) SEE IN THIS CONTRACT, ALL WORK NOT DETAILED IS IN A SEPARATE CONTRACT BY OTHERS. WHERE WORK BY OTHERS INTERFACES WORK IN THIS CONTRACT, CONTRACTOR SHALL COORDINATE ALL WORK SO THAT COMPLETED WORK IS CONTINUOUS AND UNIFORM. ALL DIMENSIONS SHOWN ON WORK BY OTHERS IS FOR COORDINATION ONLY.

BULLETINS NOT DATED ARE IN THE PROCESS OF COMPLETION

CONTRACT	BID	DRAWING	date		
			9-25-72	A-857	AG
			1010	A-868	L.J.
			6-1-73	A-896	L.J.
			12-27-73	A-899	L.C.
			11-27-74	A-196	L.C.
			9-19-11	A-176	GBL
9-25-74	A-859	J.R.	6-18-75	A-868	D.T.
	A-807	J.R.	6-18-75	A-864	L.J.
1-29-76	A-868	L.J.	2-1-77	A-183	
1-17-75	A-868	L.J.	6-1-170	A-97	L.J.

NO. DATE REVISIONS — BKL. NO. — BY

NO. DATE REVISIONS — BKL. NO. — BY

APPROVED

CHIEF, PLANNING DIVISION

DATE

THE WORLD TRADE CENTER
THE PORT OF NEW YORK AUTHORITY

MINORU YAMASAKI & ASSOCIATES — MINORU YAMASAKI, ARCHITECT
EMERY ROTH & SONS — RICHARD ROTH, ARCHITECT
WORTHINGTON, SKILLING, HELLE & JACKSON — STRUCTURAL ENGINEERS
JAROS, BAUM & BOLLES — MECHANICAL ENGINEERS
JOSEPH R. LORING & ASSOCIATES — ELECTRICAL ENGINEERS
THE PORT OF NEW YORK AUTHORITY — PAVING, UTILITIES, FOUNDATIONS

1/8"=1'-0" 0 1' 2' 3' 4' 8' 12'

TITLE: TOWER SECTION SECTION 'B'

DRAWN	E.P.C.	CHECKED	
SCALE	1/8"=1'-0"	DATE	6-1-70
PROJECT			
SUBJECT			
DRAWING NO.	A-A-175		