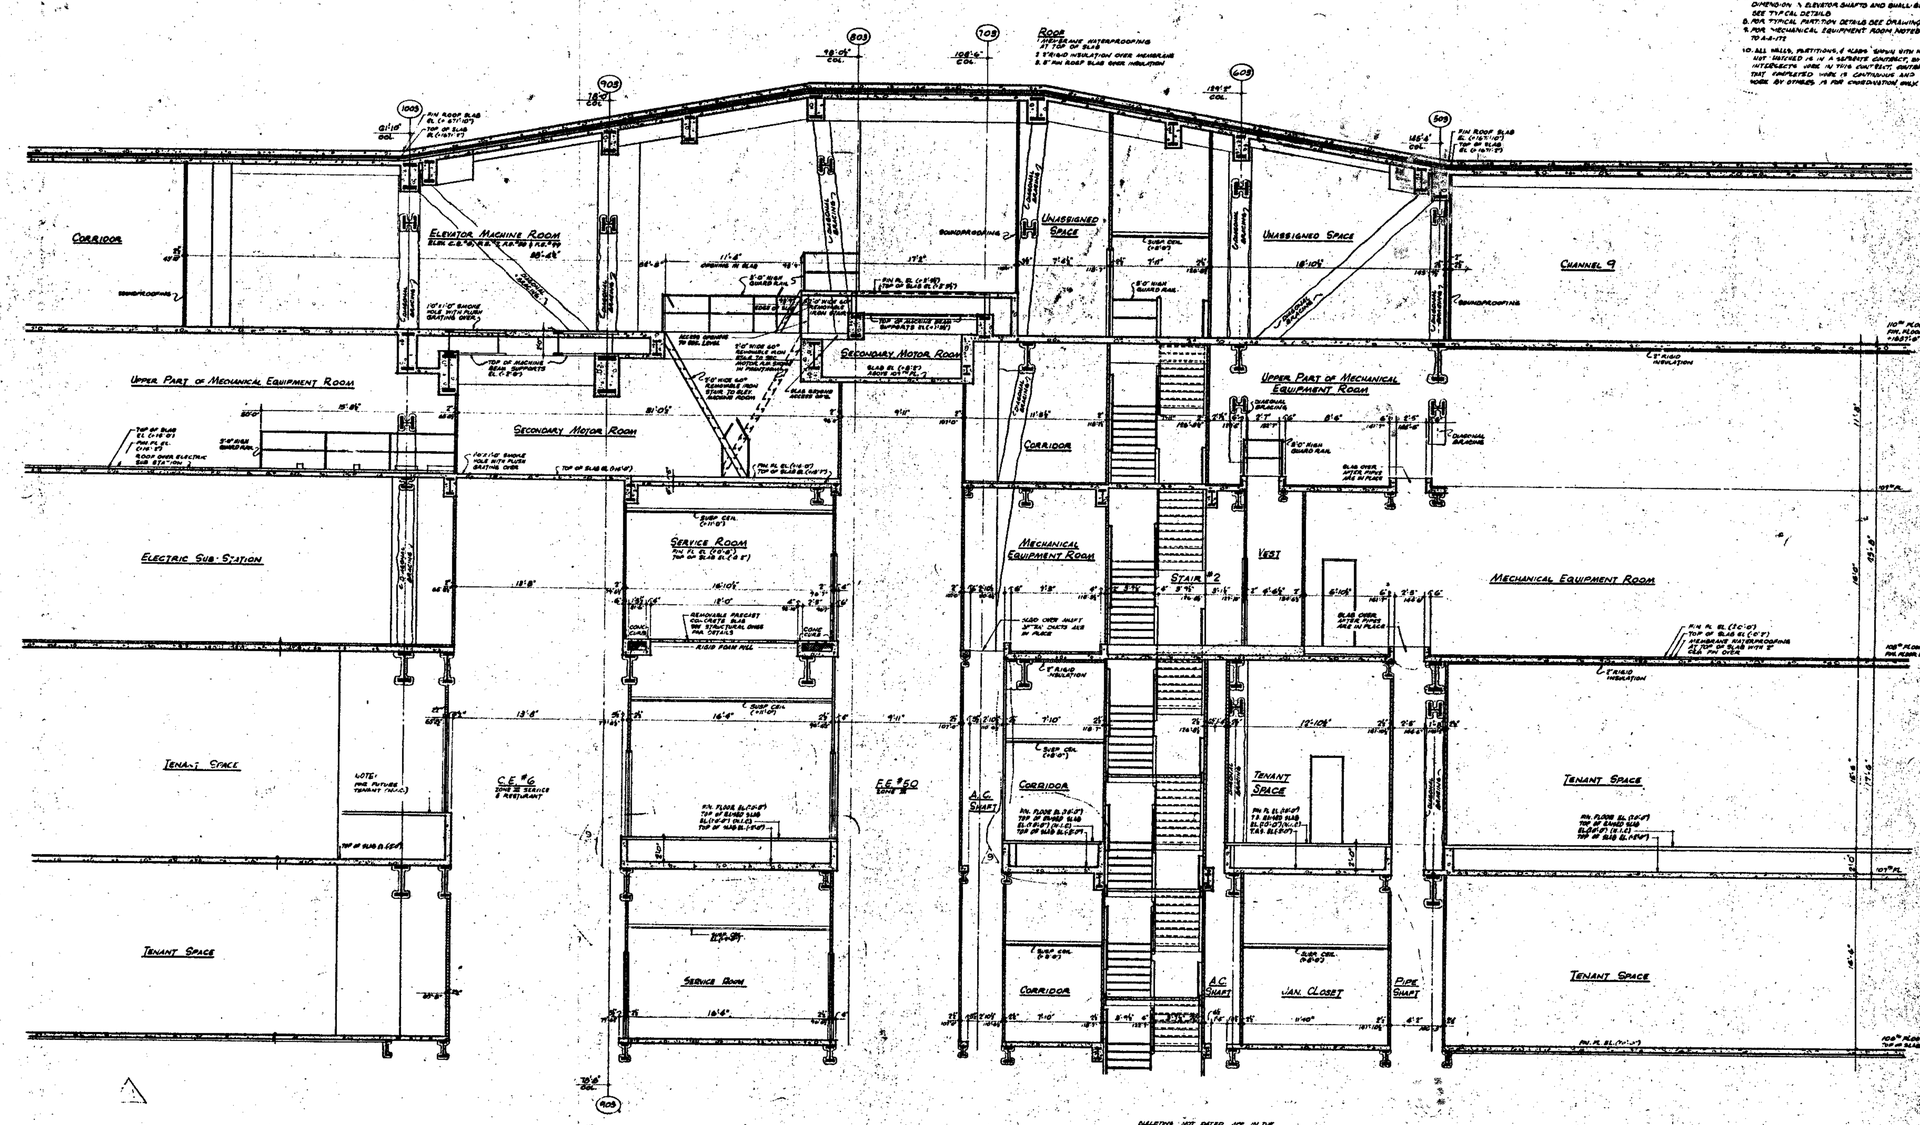


NOTES.

1. FOR GENERAL NOTES, KEY TO MATERIALS, BY-LOCO, ABBREVIATIONS FINISH SCHEDULES, DOOR SCHEDULES AND SCHEDULE OF DRAWING SEE DRAWINGS A-0.1 TO A-0.6
2. FOR COMPLETE FLOOR PLAN SEE DRAWINGS A-1.03 TO A-1.76
3. ALL ELEVATION GIVEN THUS (00'-0") ARE IN RELATION TO FINISH FLOOR
4. FOR MECHANICAL AND ELECTRICAL LAYOUTS SEE RESPECTIVE ENGINEERS DRAWINGS
5. FINISH FLOOR ELEVATION AND TOP OF SLAB ELEVATIONS ARE (+0'-0") UNLESS OTHERWISE SHOWN OR NOTED.
6. WHERE NO DIMENSIONS OR ... ARE CALLED FOR EACH 10" IN CLOSET, STAIR PASSAGES, ETC. BOTTOM ELEVATION OF ALL PIPING AND DUCTWORK, SHALL BE MAINTAINED AT 8'-0" ABOVE FINISHED FLOOR, TO PROVIDE FOR SUSPENDED CEILING INSTALLATION AND CLEARANCE OF FULL HEIGHT DOORS
7. CANT ARE REQUIRED ON ALL BEAM PROJECTIONS OVER 12" NOMINAL (9" ACTUAL) DIMENSION. A ELEVATOR SHAFTS AND SHALL BE MINIMUM 75° FROM HORIZONTAL. SEE TYPICAL DETAILS
8. FOR TYPICAL PARTITION DETAILS SEE DRAWINGS A-A5.104 TO A-A5.111
9. FOR MECHANICAL EQUIPMENT ROOM NOTES SEE DRAWINGS A-A4.167 TO A-A4.172
10. ALL WALLS, PARTITIONS, & SLABS SHOWN WITH HATCHING ARE IN THIS CONTRACT, ALL OTHER BUT LIMITED TO (4) IN A SEPARATE CONTRACT, BY OTHERS, UNLESS NOTED. (5) IN THIS CONTRACT, CONTRACTOR SHALL COORDINATE ALL WORK SO THAT COMPLETED WORK IS CONTINUOUS AND UNBROKEN. INDIVIDUAL SHOULD PERFORM BY OTHERS. (6) FOR CONSTRUCTION ONLY.

BULLETINS NOT DATED ARE IN THE PROCESS OF COMPLETION

CONTRACT no. DRAWING date

NO.	DATE	BUL. NO.	BY
4	9-20-74	L-A06	R.B.
3	7-30-73	ADDENDUM 2	L.L.
2	7-16-73	A-201	D.D.
1	VOID	A-B06	L.L.
4	11-27-72	A-199	L.C.
3	11-27-72	A-196	L.C.
2	9-1-71	A-183	L.L.
1	8-1-71	A-183	L.L.
4	6-11-70	A-91	L.L.

REVISIONS

REVISIONS

APPROVED

DIRECT. PLANNING & ENGINEERING

DATE

REGISTERED ARCHITECT

THE WORLD TRADE CENTER

THE PORT OF NEW YORK AUTHORITY

MINORU YAMASAKI & ASSOCIATES
MINORU YAMASAKI, ARCHITECT

EMERY ROTH & SONS
RICHARD ROTH, ARCHITECT

WORTHINGTON, SKILLING, HELLE & JACKSON
STRUCTURAL ENGINEERS

JAROS, BAUM & BOLLES
MECHANICAL & ELECTRICAL ENGINEERS

JOSEPH R. LORING & ASSOCIATES
CIVIL ENGINEERS

THE PORT OF NEW YORK AUTHORITY
PAVING, UTILITIES, FOUNDATIONS

1/4"-1'-0"

TITLE: Tower Section & Section "C"

DRAWN		SUPERVISED	
SCALE	1/4"=1'-0"	DATE	
PROJECT MANAGER		CHIEF	
DESIGNED UNDER DIRECTION OF			

A-A-179