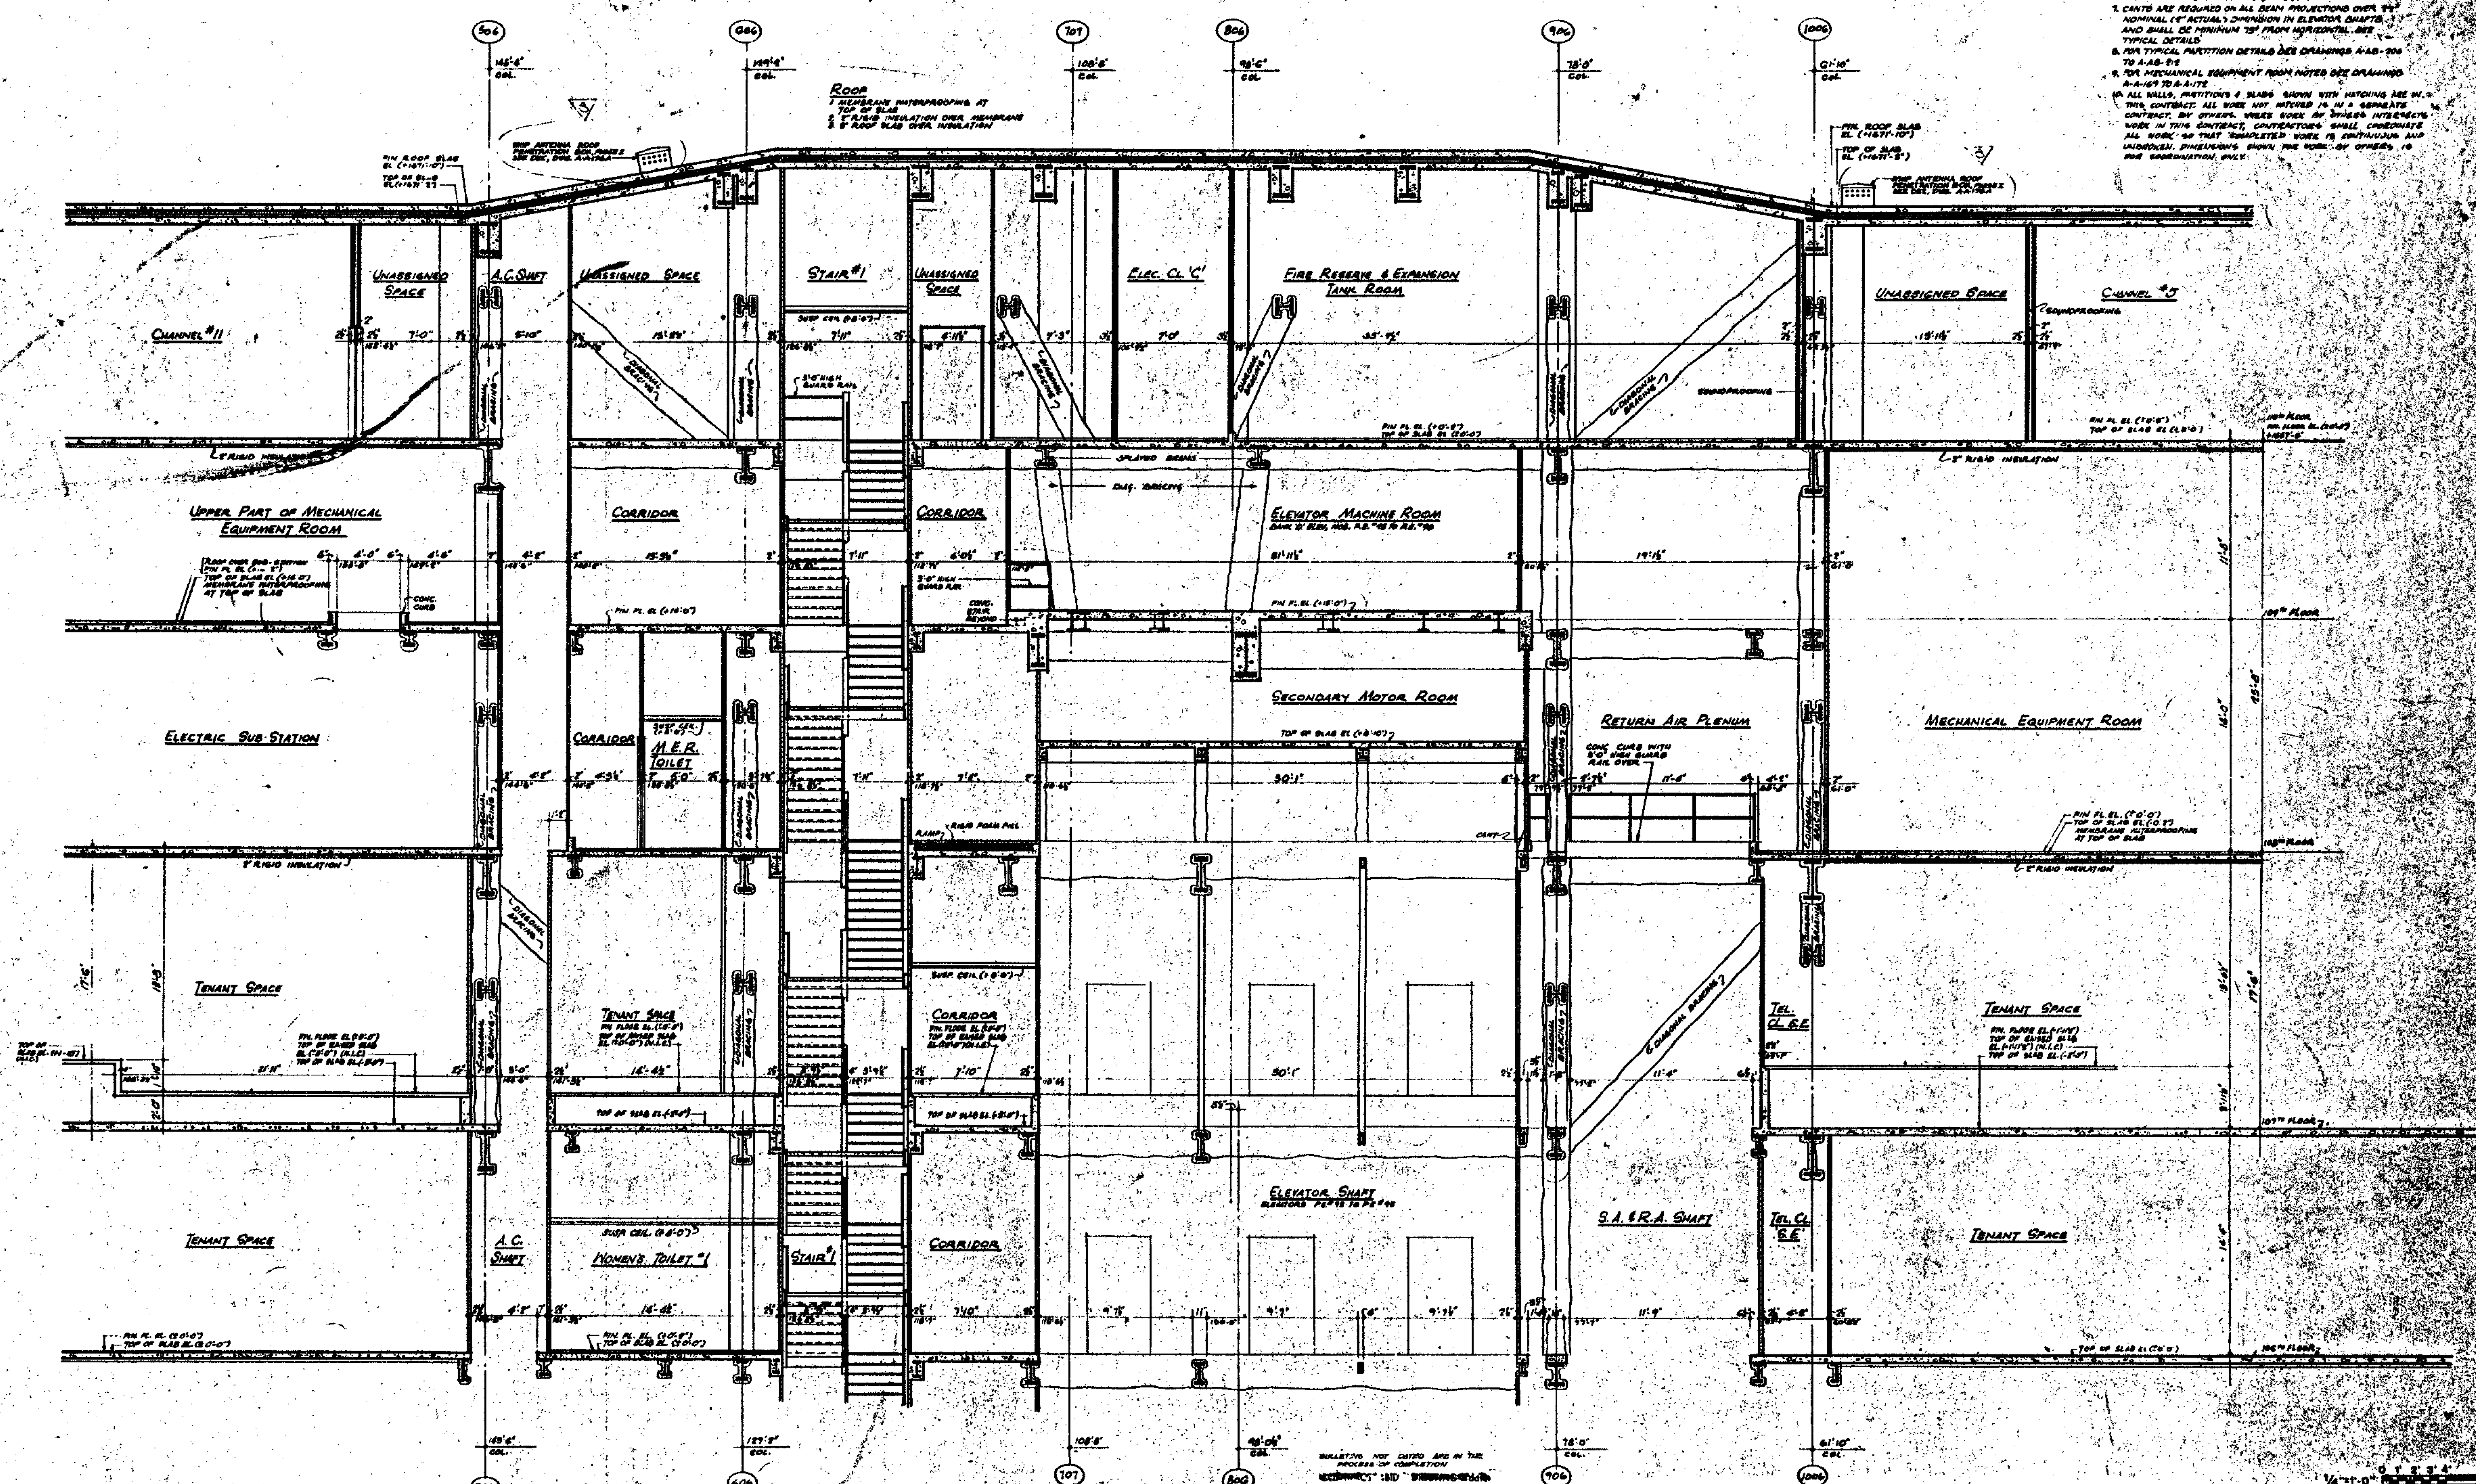


NOTES

1. FOR GENERAL NOTES, KEY TO MATERIALS, SYMBOLS, ABBREVIATIONS, FINISH SCHEDULES, DOOR SCHEDULES AND SCHEDULES OF DRAWING SEE DRAWINGS # A-A-1 TO A-A-6
2. FOR COMPLETE FLOOR PLAN SEE DRAWINGS A-A-169 TO A-A-176
3. ALL ELEVATION GIVEN THUS (10'-0") ARE IN RELATION TO FINISH FLOOR
4. FOR MECHANICAL AND ELECTRICAL LAYOUTS SEE RESPECTIVE ENGINEERS DRAWINGS
5. FINISH FLOOR ELEVATION AND TOP OF SLAB ELEVATIONS ARE (0'-0") UNLESS OTHERWISE SHOWN OR NOTED
6. WHERE NO SUSPENDED CEILING ARE CALLED FOR SUCH AS IN CLOSETS, STAIR PASSAGES, ETC. BOTTOM ELEVATION OF ALL PIPING AND DUCTWORK SHALL BE MAINTAINED AT 8'-4" ABOVE FINISH FLOOR TO PROVIDE FOR FUTURE CEILING INSTALLATION AND CLEARANCE OF FULL HEIGHT DOOR
7. CANTS ARE REQUIRED ON ALL BEAM PROJECTIONS OVER 4" NOMINAL (4" ACTUAL) DIMENSION IN ELEVATOR SHAFTS, AND SHALL BE MINIMUM 75° FROM HORIZONTAL. SEE TYPICAL DETAILS
8. FOR TYPICAL PARTITION DETAILS SEE DRAWINGS A-AB-206 TO A-AB-212
9. FOR MECHANICAL EQUIPMENT ROOM NOTES SEE DRAWINGS A-A-169 TO A-A-172
10. ALL WALLS, PARTITIONS & SLABS SHOWN WITH HATCHING ARE IN THIS CONTRACT. ALL WORK NOT HATCHED IS IN A SEPARATE CONTRACT, BY OTHERS. WHERE WORK BY OTHERS INTERSECTS WORK IN THIS CONTRACT, CONTRACTORS SHALL COORDINATE ALL WORK SO THAT COMPLETED WORK IS CONTINUOUS AND UNBROKEN. DIMENSIONS SHOWN THE WORK BY OTHERS IS FOR COORDINATION ONLY.

BULLETINS NOT DATED ARE IN THE PROCESS OF COMPLETION

NO.	DATE	BUL. NO.	BY
9	7-25-74	A-405	R.G.
8	12-9-74	A-403	J.M.
7	9-25-73	A-380	L.J.
6	VOID	A-268	L.J.
5	10-27-71	A-199	L.C.
4	10-27-71	A-196	L.C.
3	6-18-71	A-178	L.J.
2	9-1-71	A-123	L.J.
1	9-11-70	A-97	L.J.

REVISIONS

APPROVED

CHIEF, PLANNING DIVISION

DATE

1/4" = 1'-0"

THE WORLD TRADE CENTER

THE PORT OF NEW YORK AUTHORITY

MINORU YAMASAKI & ASSOCIATES
MINORU YAMASAKI, ARCHITECT

EMERY ROTH & SONS
RICHARD ROTH, ARCHITECT

WORTHINGTON, SKILLING, HELLE & JACKSON
STRUCTURAL ENGINEERS

JAROS, BAUM & BOLLES
MECHANICAL ENGINEERS

JOSEPH R. LORING & ASSOCIATES
ELECTRICAL ENGINEERS

THE PORT OF NEW YORK AUTHORITY
PATING UTILITIES, FOUNDATIONS

TITLE: TOWER SECTION
SECTION 'D'

DRAWN: E.P.C.
SCALE: 1/4"=1'-0"
DATE: 5-20-70

DRAWING NUMBER: A-A-180