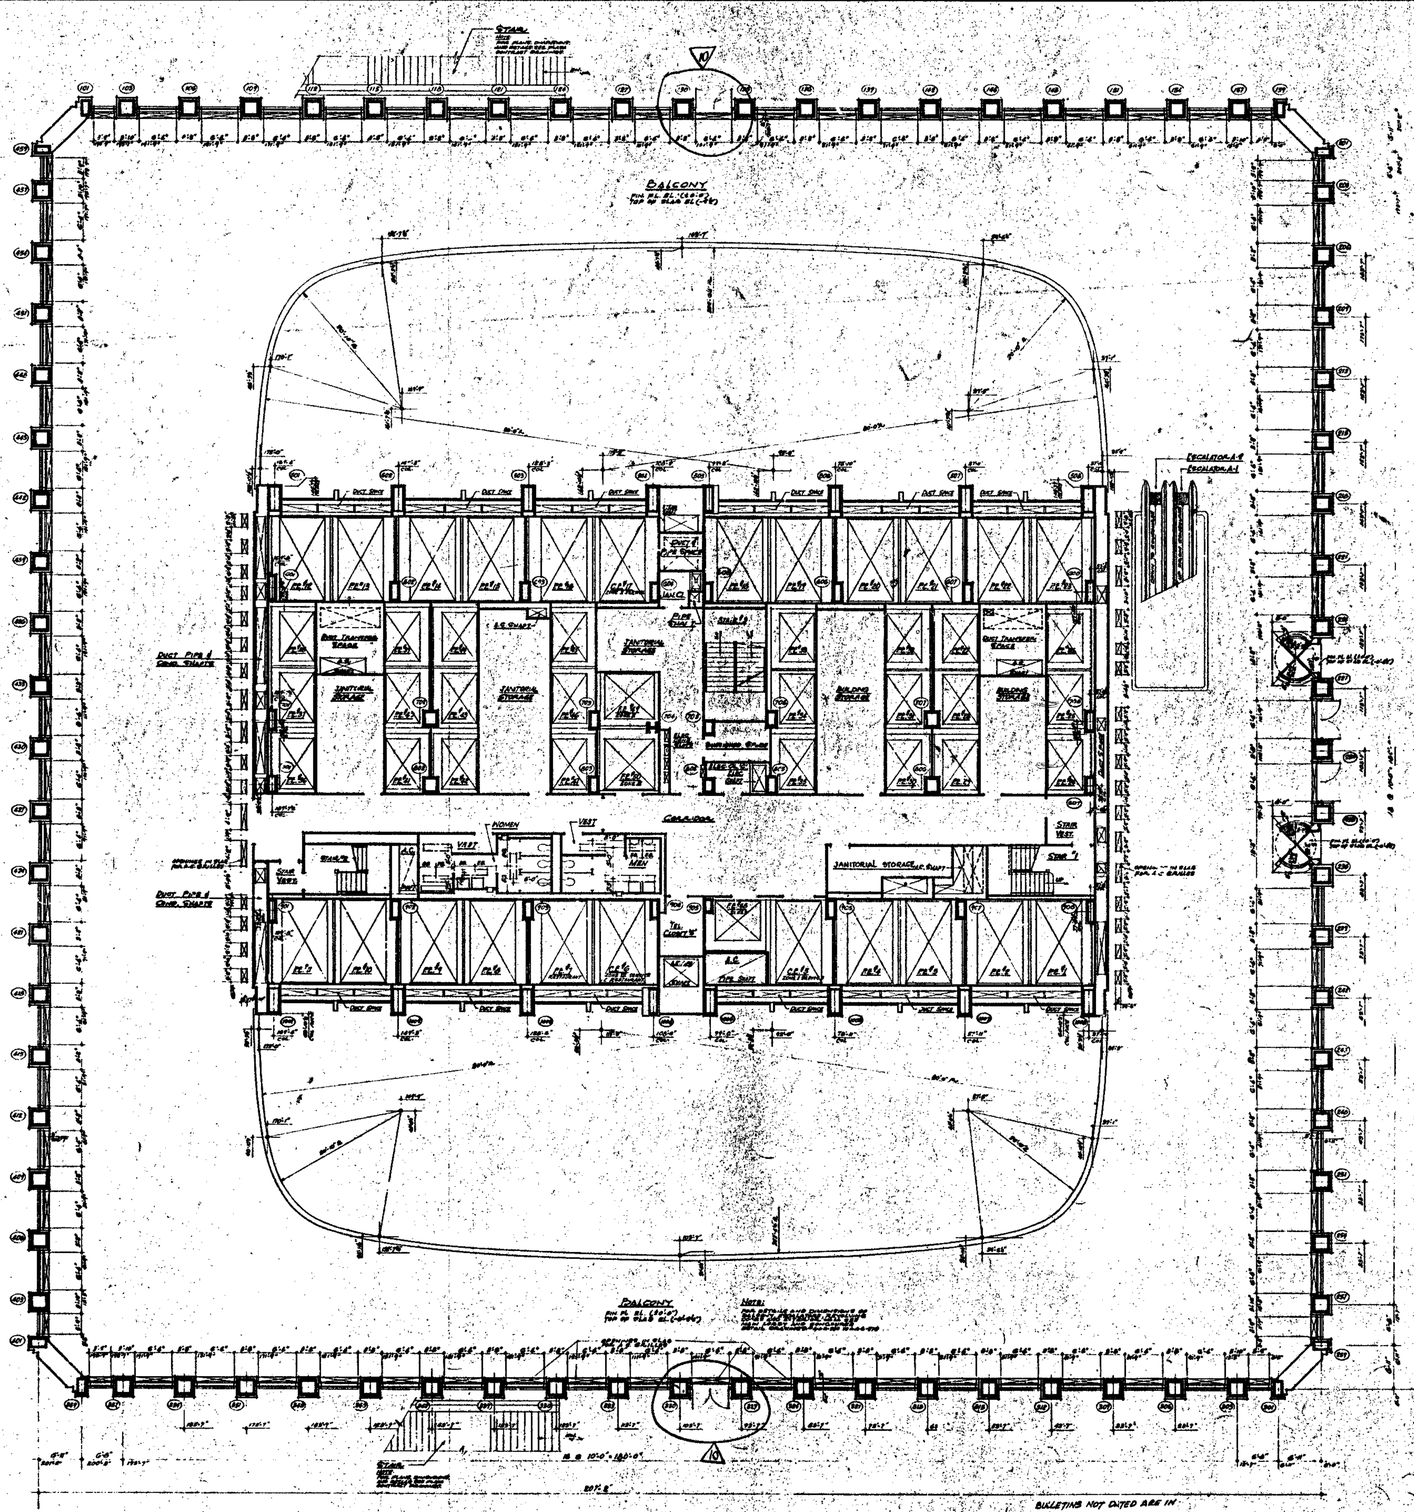


NORTH

NOTES:

A. FOR GENERAL NOTES, KEY TO MATERIALS, SYMBOLS, ABBREVIATIONS, FINISH SCHEDULES, DOOR SCHEDULES AND NUMBERS OF DRAWINGS SEE DRAWINGS A-0.1 TO A-0.6

B. FOR COMPLETE DIMENSIONS AND NOTES IN CORE AREA SEE 1/8" SCALE CORE DRAWINGS A-4.01-02

C. ALL ELEVATIONS GIVEN THUS (100.0) ARE IN RELATION TO FINISH FLOOR

D. FOR MECHANICAL AND ELECTRICAL LAYOUTS SEE RESPECTIVE ENGINEERS DRAWINGS

E. FINISH FLOOR ELEVATION AND TOP OF SLAB ELEVATIONS ARE (20'-0") UNLESS OTHERWISE SHOWN OR NOTED

G. WHERE NO SUSPENDED CEILING IS CALLED FOR, SLAB AS IN CLOSETS, STAIR LANDINGS ETC., BOTTOM ELEVATION OF ALL BEAMS AND DUCTWORK, SHALL BE MAINTAINED AT 8'-4" MINIMUM ABOVE FINISHED FLOOR TO PROVIDE FOR FUTURE CEILING INSTALLATION AND CLEARANCE OF FULL HEIGHT DOORS.

BULLETINS NOT DATED ARE IN THE PROCESS OF COMPLETION

CONTRACT BID+ DRAWING date 4-2-66

NO.	DATE	DESCRIPTION	BY
1		A-4.7	MH
2	1-11-74	A-8.01	L.J.
3	12-16-70	A-8.75	L.J.
4	10-8-70	A-5.48	L.B.
5	6-18-71	A-11.58	D.G.
6	1-30-70	A-4.7	L.J.
7	5-19-69	A-5.6	R.L.
8	2-4-69	A-8.8	J.V.L.
9	2-28-68	A-6	J.V.L.
10			J.V.L.

REVISIONS

DRAWING NO. A-4.21 SCALE 1/8"

APPROVED

CHIEF, PLANNING DIVISION

DATE

REGISTERED ARCHITECT STATE OF NEW YORK

THE WORLD TRADE CENTER

THE PORT OF NEW YORK AUTHORITY

MINORU YAMASAKI & ASSOCIATES
MINORU YAMASAKI, ARCHITECT

EMERY ROTH & SONS
RICHARD ROTH, ARCHITECT

WORTHINGTON, SKILLING, HELLE & JACKSON
STRUCTURAL ENGINEERS

JAROS, BAUM & BOLLES
MECHANICAL ENGINEERS

CLARKE & RICE, INC.
ELECTRICAL ENGINEERS

THE PORT OF NEW YORK AUTHORITY
PAVING, UTILITIES, FOUNDATIONS

TITLE: 2nd FLOOR PLAN
ELEVATION 337'-0"
PLAZA LEVEL

1/8"=1'-0"

DESIGNED | DRAWN | CHECKED | APPROVED
DATE | DATE | DATE | DATE

PROJECT NUMBER

RELATED PROJECT NO.

A-A-21