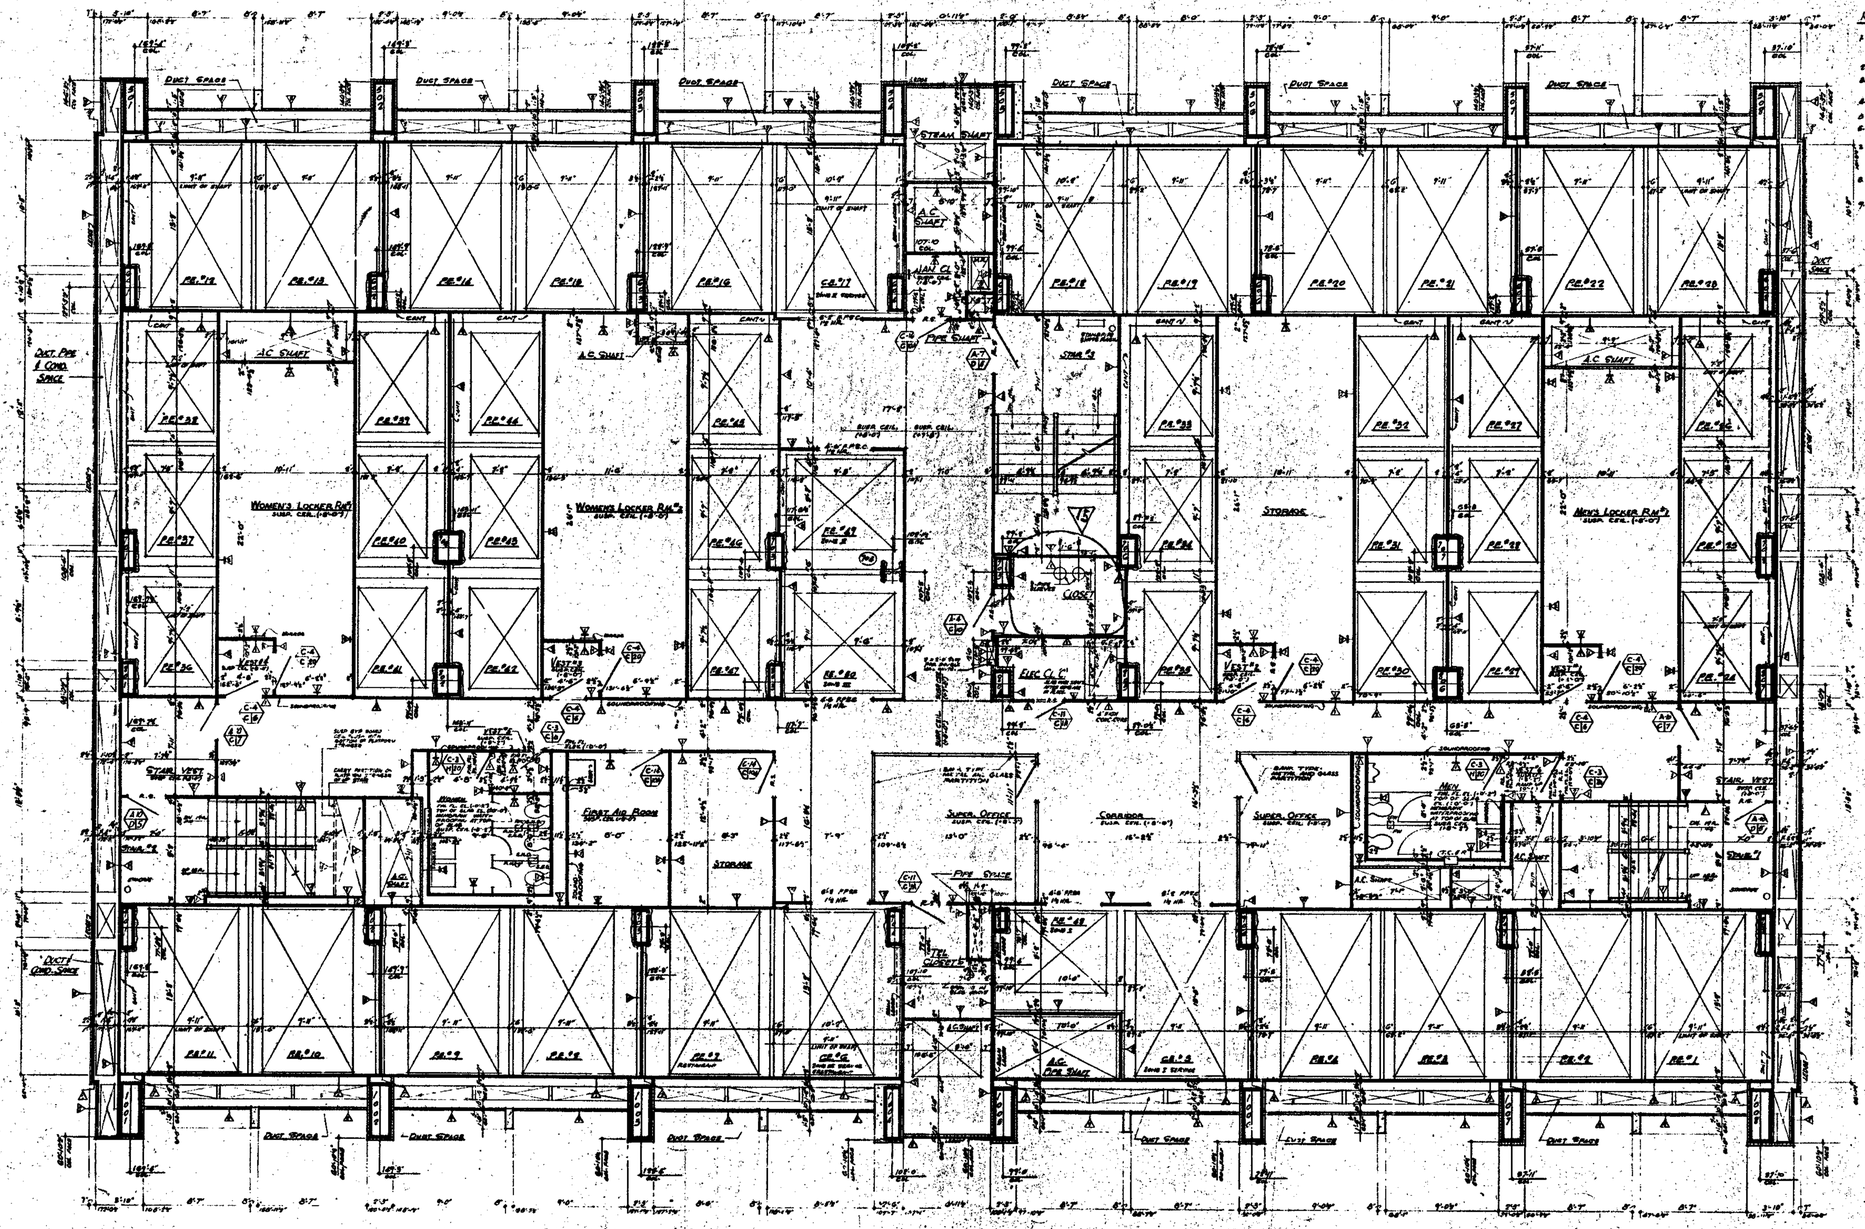


NOTES

1. FOR GENERAL NOTES, KEY TO MATERIALS, SYMBOLS, ABBREVIATIONS (NORTH ELEVATION), BASIC TOLERANCES AND TOLERANCE OF DRAWINGS SEE DRAWINGS A-1.0-1 TO A-1.0-3.
2. FOR COMPLETE 3rd SMALL FLOOR PLAN SEE DRAWING A-2.0-20.
3. ALL ELEVATIONS GIVEN THUS (+0'-0") ARE IN RELATION TO FINISH FLOOR.
4. FOR MECHANICAL AND ELECTRICAL LAYOUT SEE ELECTRICAL & MECHANICAL DRAWINGS.
5. FOR TYPICAL STEEL DETAILS SEE DRAWINGS A-2.0-210 AND A-2.0-220.
6. FINISH FLOOR ELEVATION (TOP OF SLAB ELEVATIONS ARE (-0.17) UNLESS OTHERWISE SHOWN ON NOTED.
7. WHERE NO SUSPENDED CEILING IS CALLED FOR, SUCH AS IN CLOSETS, STAIR LANDINGS ETC. BOTTOM ELEVATION OF ALL PIPES AND DUCTWORK SHALL BE CONCEALED IN FURRING AND FURRED CLOSE TO FINISHED FOR FUTURE CEILING INSTALLATION AND CLEARANCE OF FULL HEIGHT DOORS.
8. GYPSUM SCREENED IN ALL AREAS (PARTITIONS SHOWN 5½" NOMINAL (5" ACTUAL) THICKNESS IN ELEVATOR, SHAFTS AND SHALL BE FURRED 1½" FROM HORIZONTAL SEE TYPICAL DETAILS.
9. FOR TYPICAL PARTITIONS DETAILS SEE DRAWINGS A-2.0-206 TO A-2.0-210.

BULLETINS NOT DATED ARE IN THE PROCESS OF COMPLETION

CONTRACT NO. DRAWING date 6-9-66

NO.	DATE	DWG. NO.	BY
		5-15-67	A-33	L.L.
		5-23-67	A-23	S.L.P.
		7-28-67	A-26	S.L.P.
		8-28-67	A-17	S.L.P.
		6	6-9-66	A-17	-V.L.
1	6-16-67	A-1.0-6	D.S.	7	6-21-67	A-1.0	V.L.
2	9-18-70	A-1.2	L.M.	8	8-1-67	A-1.0	C.G.
3	8-18-70	A-1.0	L.M.	9	8-23-67	A-1.0	C.G.
4	10-30-70	A-1.0	L.M.	10	6-27-68	A-2	C.G.
5	10-30-70	A-1.0	L.M.	11	8-16-68	A-1.0	V.L.

REVISIONS

REVISIONS

APPROVED
CHIEF, PLANNING DIVISION
DATE

THE WORLD TRADE CENTER

THE PORT OF NEW YORK AUTHORITY

MINORU YAMASAKI & ASSOCIATES
MINORU YAMASAKI, ARCHITECT

EMERY ROTH & SONS
RICHARD ROTH, ARCHITECT

WORTHINGTON, SKILLING, HELLE & JACKSON
STRUCTURAL ENGINEERS

JAROS, BAUM & BOLLES
MECHANICAL ENGINEERS

JOSEPH R. LORING & ASSOCIATES
ELECTRICAL ENGINEERS

THE PORT OF NEW YORK AUTHORITY
PAVING, UTILITIES, FOUNDATIONS

TITLE: 3rd FLOOR CORE PLAN

DESIGN | CHECKED
SCALE: 1/8"=1'-0" | DATE: 7-20-67
PROJECT NUMBER | SHEET
DRAWING NUMBER: A-A-24