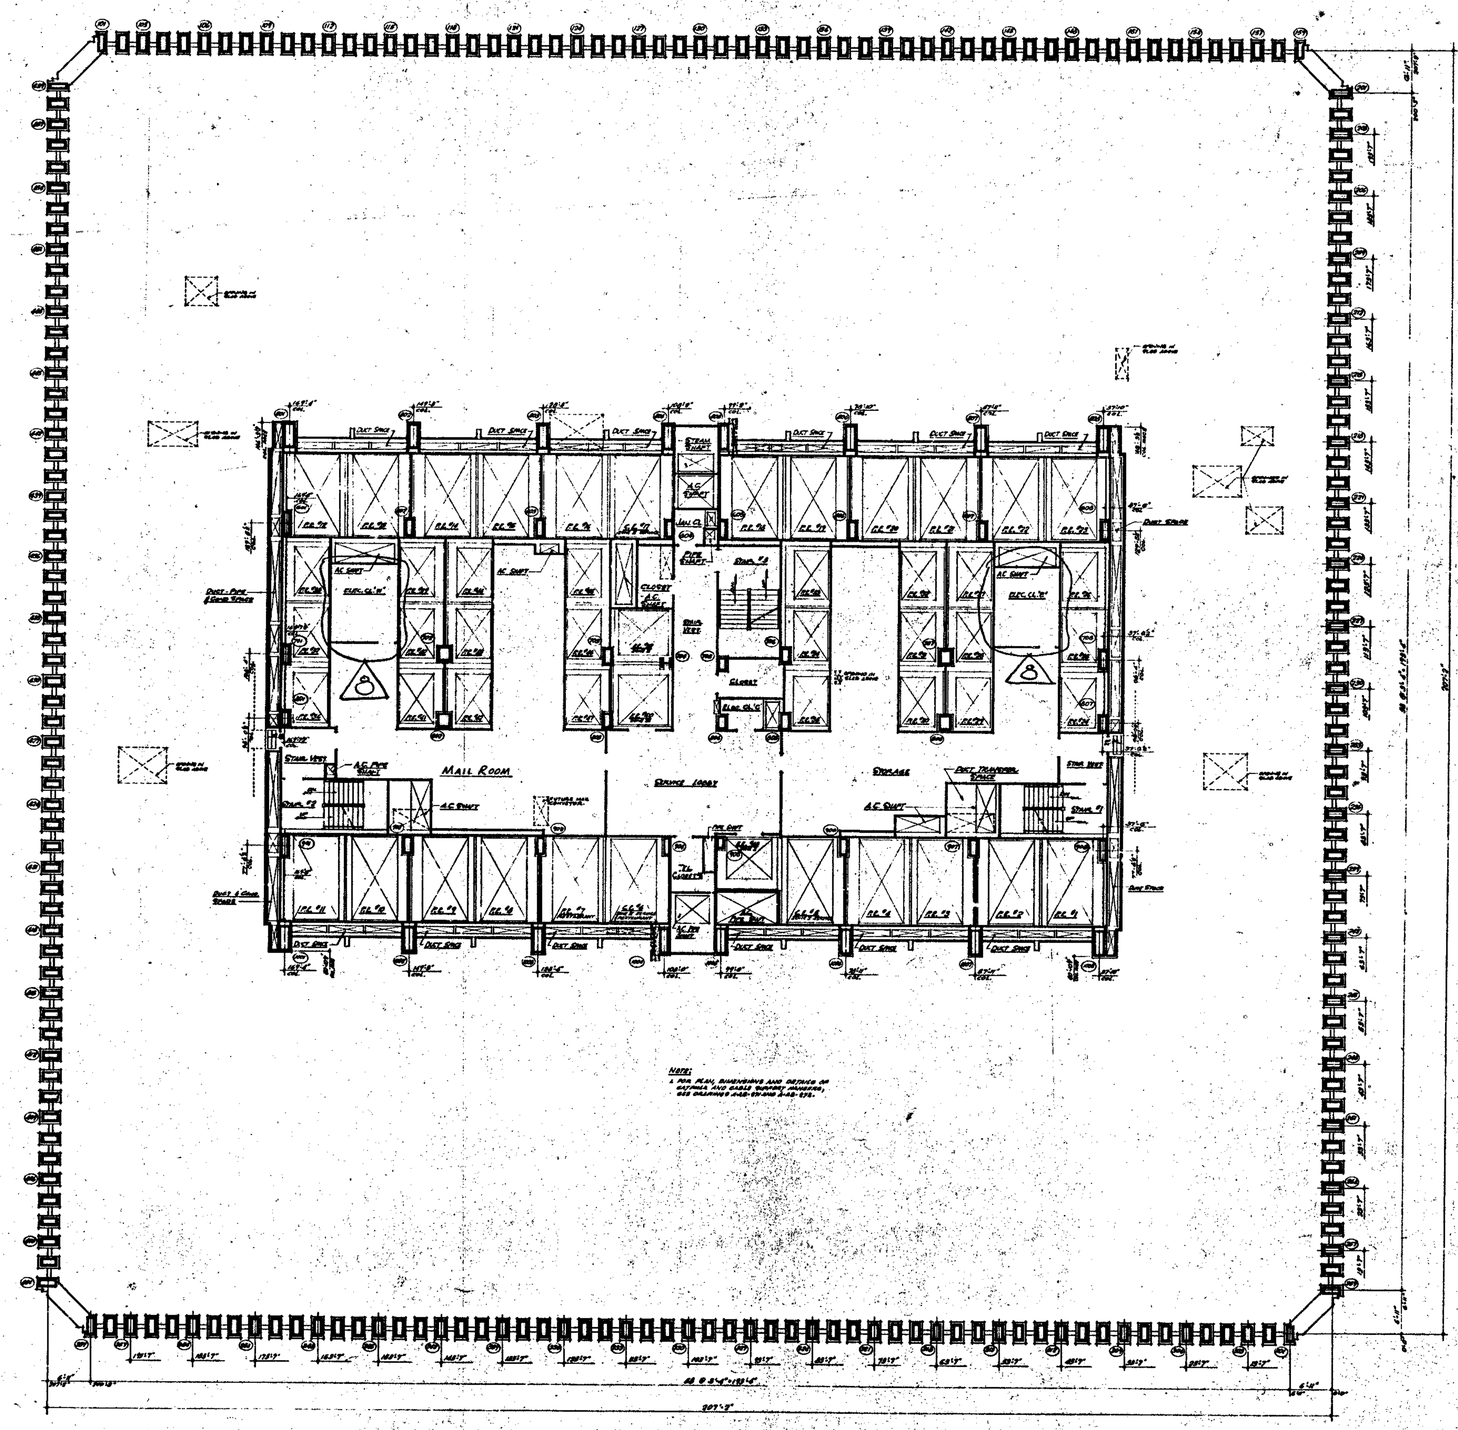


NORTH

NOTES

1. FOR GENERAL NOTES, KEY TO MATERIALS, SYMBOLS, ABBREVIATIONS, FINISH SCHEDULE, DOOR, HARDWARE AND SCHEDULES OF DRAWING SEE DRAWING # A-1.01 TO A-1.08
2. FOR COMPLETE DIMENSIONS AND NOTES IN CORE AREA, SEE 4" SCALE CORE DRAWING # A-2.02
3. ALL ELEVATIONS GIVEN THUS (+) ARE IN RELATION TO FINISH FLOOR.
4. FOR MECHANICAL AND ELECTRICAL LAYOUT SEE RESPECTIVE TRADES DRAWINGS.
5. FINISH FLOOR ELEVATION AND TOP OF SLAB ELEVATIONS SHOWN THUS (+) UNLESS OTHERWISE SHOWN BE NOTED.
6. WHERE NO SUSPENDED CEILINGS ARE CALLED FOR, SUCH AS IN SHAFTS, STAIR, TOILET ETC., BOTTOM ELEVATION OF ALL PIPING AND DUCTWORK SHALL BE MAINTAINED AT 8'-6" MINIMUM ABOVE FINISHED FLOOR, TO ENSURE PROPER FUTURE CEILING INSTALLATION AND CLEARANCE OF FULL HEIGHT DOORS.

BULLETIN NOT DATED ARE IN THE PROCESS OF COMPLETION

CONTRACT NO DRAWING date 4-9-65

NO.	DATE	DESCRIPTION	BY
1	8-1-71	A/12	LEB
2	8-18-70	A-76	LAL
3	1-30-70	A-83	LAL
4	1-30-70	A-87	LAL
5	5-13-69	A-88	[illegible]
6	1-11-69	A-94	LAL
7	7-25-68	A-8	DLS
8	2-18-68	A-1	LAL

REVISIONS

APPROVED

CHIEF, PLANNING DIVISION

DATE

THE WORLD TRADE CENTER

THE PORT OF NEW YORK AUTHORITY

MINORU YAMASAKI & ASSOCIATES
MINORU YAMASAKI, ARCHITECT

EMERY ROTH & SONS
RICHARD ROTH, ARCHITECT

WORTHINGTON, SKILLING, HELLE & JACKSON
STRUCTURAL ENGINEERS

JAROS, BAUM & BOLLES
MECHANICAL ENGINEERS

JOSEPH R. LORING & ASSOCIATES
ELECTRICAL ENGINEERS

THE PORT OF NEW YORK AUTHORITY
PAVING, UTILITIES, DRAINAGE

TITLE: 6TH FLOOR PLAN

DESIGNED | DRAWN | CHECKED | 1-31-67

SCALE 1/16"-1'-0" | DATE | 1-31-67

PROJECT SUPERVISION | SHEET | OF

DRAWING NO. A-A-29