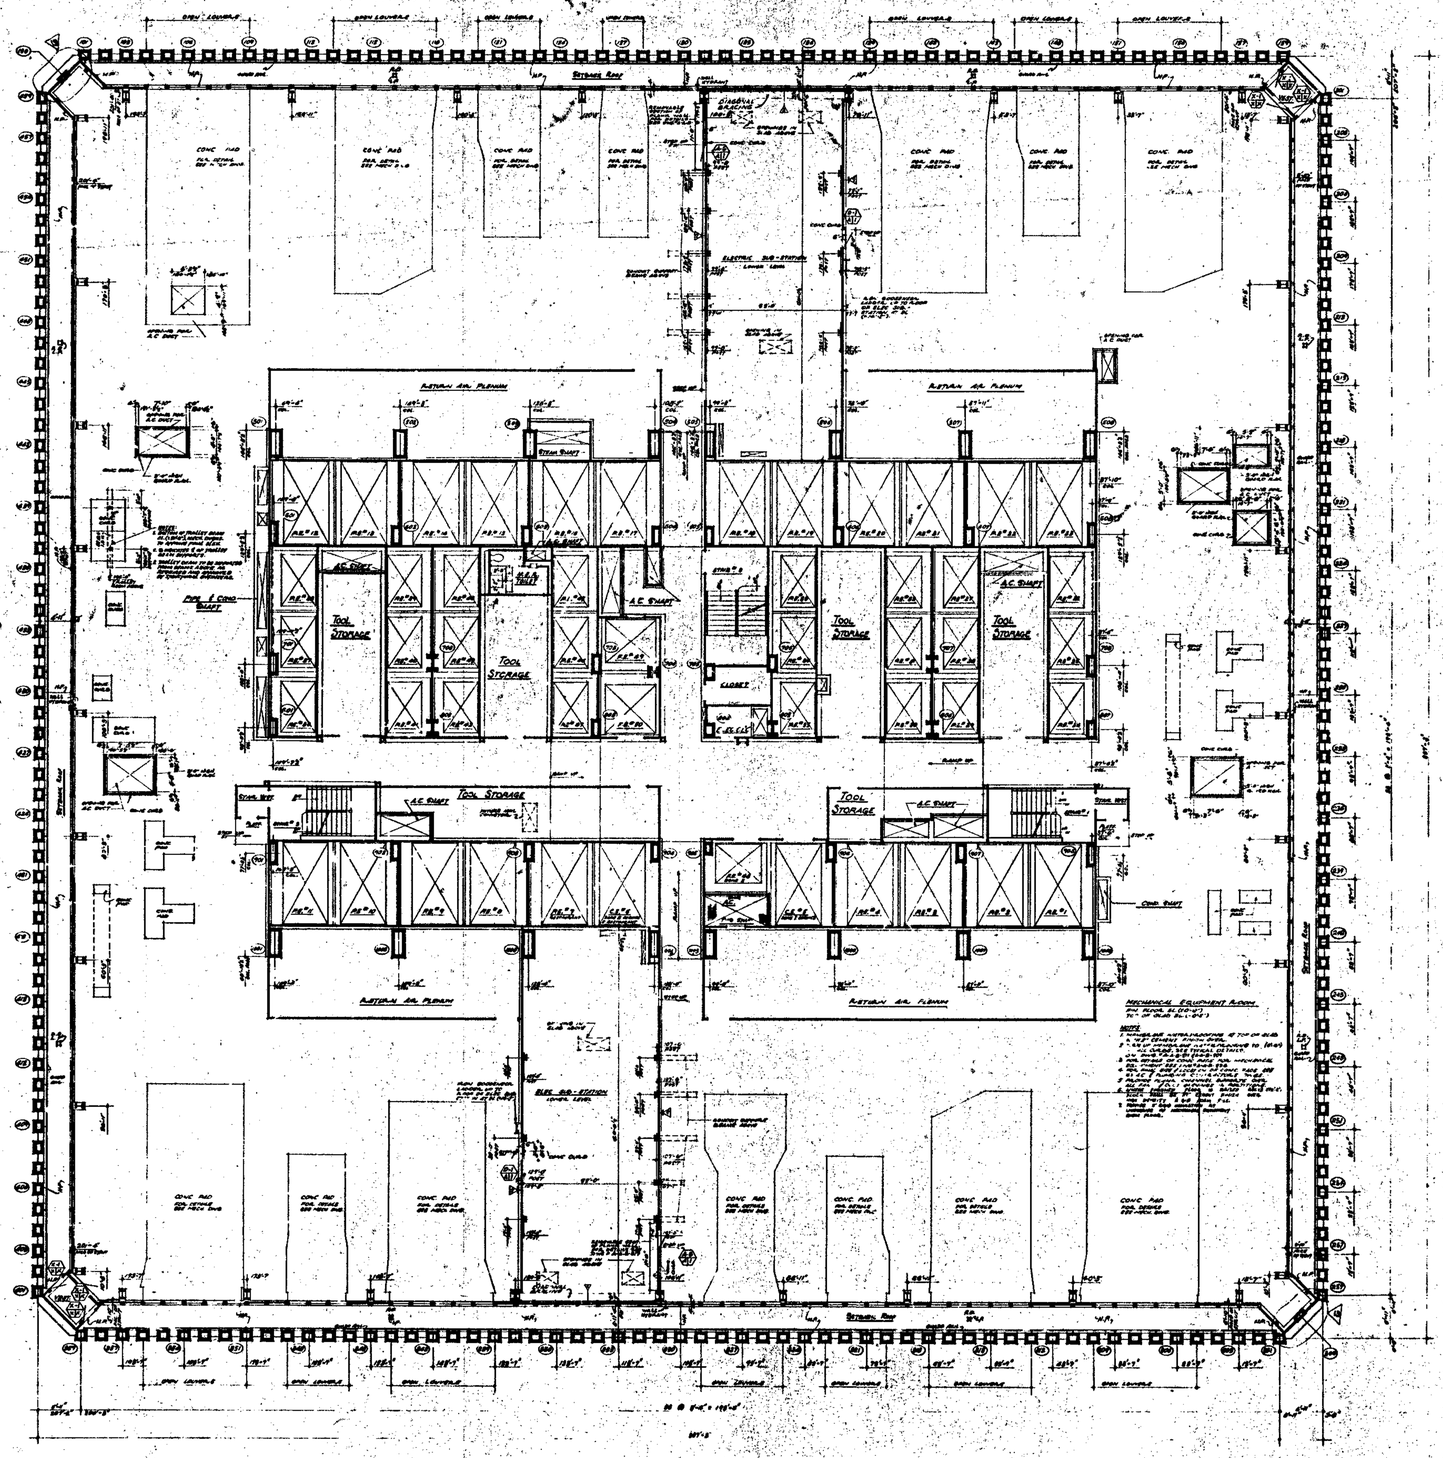


NOTES

1. FOR GENERAL NOTES, KEY TO MATERIALS, SYMBOLS & ABBREVIATIONS, FINISH SCHEDULES, DOOR SCHEDULES AND SCHEDULES OF DRAWINGS SEE DRAWINGS A-0.1 TO A-0.6.
2. FOR COMPLETE DIMENSIONS AND NOTES IN CORE AREA SEE 1/4" SCALE CORE DRAWINGS A-1.1 TO A-1.5.
3. ALL ELEVATIONS GIVEN THUS (E 0'-0") ARE IN ADDITION TO PROJECT DATUM.
4. FOR MECHANICAL AND ELECTRICAL LAYOUTS SEE RESPECTIVE ENGINEERS DRAWINGS.
5. R.L.=FIN. FLOOR ELEVATION (10'-0"). TOP OF SLAB ELEVATION (9'-8½") UNLESS OTHERWISE SHOWN OR NOTED.
6. WHERE HI FURRED CEILING IS CALLED FOR SUCH AS IN CLOSETS, BATHS, PASSAGES ETC., BOTTOM ELEVATION OF ALL FURRING AND SUSPENDED SHALL BE MAINTAINED AT 8'-0" ABOVE FINISHED FLOOR TO PROVIDE FOR FUTURE CEILING INSTALLATION CLEARANCE OF FULL HEIGHT DOORS.
7. ELEVATION TO TOP OF ALL CONCRETE CURBS TO BE (10'-0") UNLESS OTHERWISE SHOWN OR NOTED.

CONTRACT NO. DRAWING date 1-1-68

NO.	DATE	SUB. NO.	BY
10	5-15-70	A-66	A.L.
9	5-15-70	A-79	A.L.
8	1-30-70	A-36	L.L.
7	1-30-70	A-67	L.L.
6	8-22-69	A-27	Gen.
5	1-31-69	A-88	L.L.
4	9-1-68	A-8	M.M.
3	6-26-68	A-5	D.S.
2	4-22-68	A-9	D.S.
1	3-15-68		U.L.

REVISIONS

NO.	DATE	SUB. NO.	BY
A	1-15-70	A-66	D.S.
A	1-22-70	A-100	L.L.
A	1-30-70	A-222	L.C.

RE"ISIONS

BULLETINS MAY BEING ADDED AS IN THE PROCESS OF EVALUATION

APPROVED

CHIEF, PLANNING DIVISION

DATE

THE WORLD TRADE CENTER

THE PORT OF NEW YORK AUTHORITY

MINORU YAMASAKI & ASSOCIATES — MINORU YAMASAKI, ARCHITECT

EMERY ROTH & SONS — RICHARD ROTH, ARCHITECT

WORTHINGTON, SKILLING, HELLE & JACKSON — STRUCTURAL ENGINEERS

JAROS, BAUM, BOLLES — MECHANICAL-ELECTRICAL ENGINEERS

JOSEPH R. LORING & ASSOCIATES — ELECTRICAL ENGINEERS

THE PORT OF NEW YORK AUTHORITY — PAYING, UTILITIES, FOUNDATIONS

TITLE: 7TH FLOOR PLAN — LOWER, MAIN EXHIBIT HALL LEVEL

SCALE: 1/16" = 1'-0"

DRAWING NUMBER: A A-31