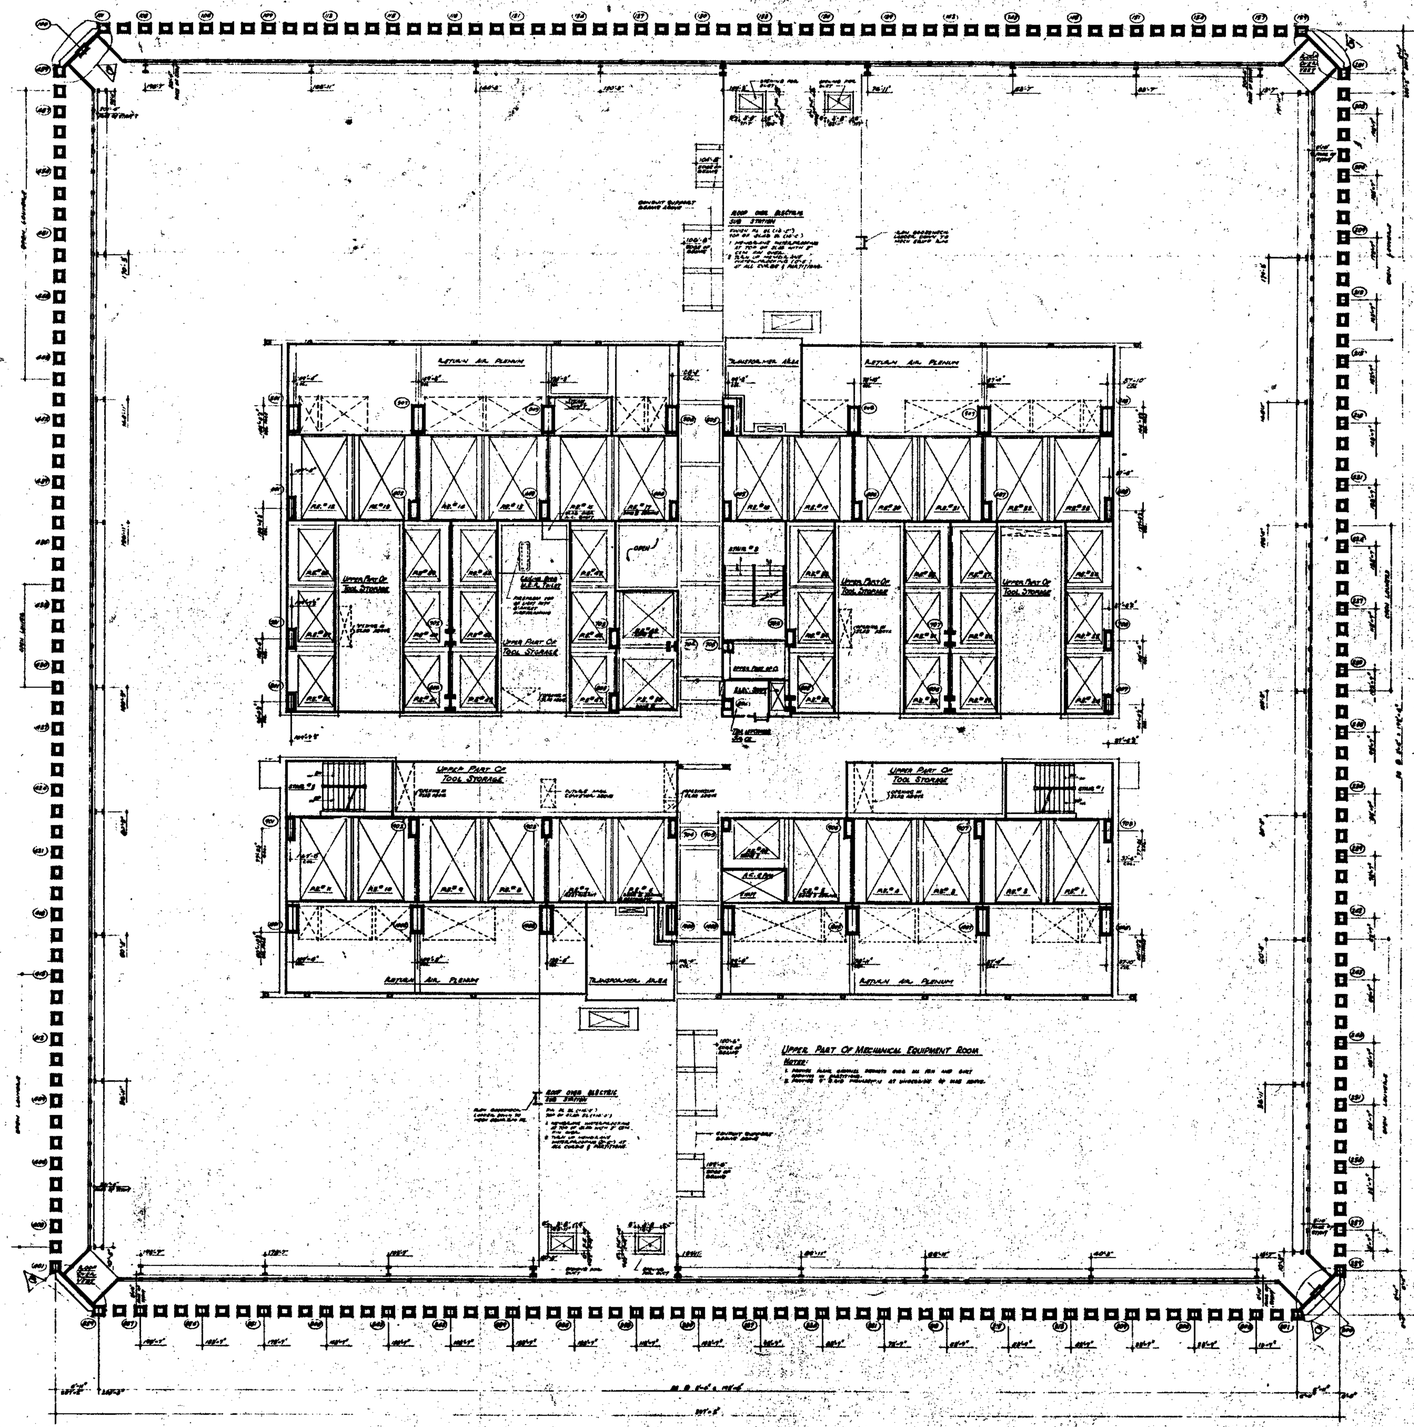


North

Notes

1. For general notes, key to materials, symbols, abbreviations, finish schedules, door schedules and schedules of drawings see drawings A-1.1 to A-1.6.
2. For complete dimensions and notes in cold area see "A" scale cold drawings A-1.1 &2.
3. All elevations given thus (5'-0.0") are in relation to finish floor.
4. For mechanical and electrical layouts see respective engineers drawings.

Building Note dated are in the process of completion.

No.	Date	Sub. No.	By

REVISIONS

No.	Date	Sub. No.	By
6	6-18-70	A-816	DB
5	5-27-70	A-306	L.J.
4	1-30-70	A 223	L.C.
3	8-15-70	A-68	B.H.
2	1-30-70	A-43	L.J.
1	1-30-70	A-28	L.J.
0	11-25-69	A-27	L.J.
0	11-1-68	A-11	M.M.

REVISIONS

Approved

Chief, Planning Division

Date

THE WORLD TRADE CENTER

THE PORT OF NEW YORK AUTHORITY

Minoru Yamasaki & Associates Minoru Yamasaki, Architect	Emery Roth & Sons Richard Roth, Architect
Worthington, Skilling, Helle & Jackson Structural Engineers	Jaros, Baum & Bolles Mechanical Engineers
Joseph R. Loring & Associates Electrical Engineers	The Port of New York Authority Paving, Utilities, Foundations

Title: 8TH FLOOR PLAN
UPPER MECHANICAL LEVEL

Drawn | Checked
Scale: 1/8"=1'-0" | Date: 7-29-67
Project Number | Sheet No.
Drawing Number: A-A-33