

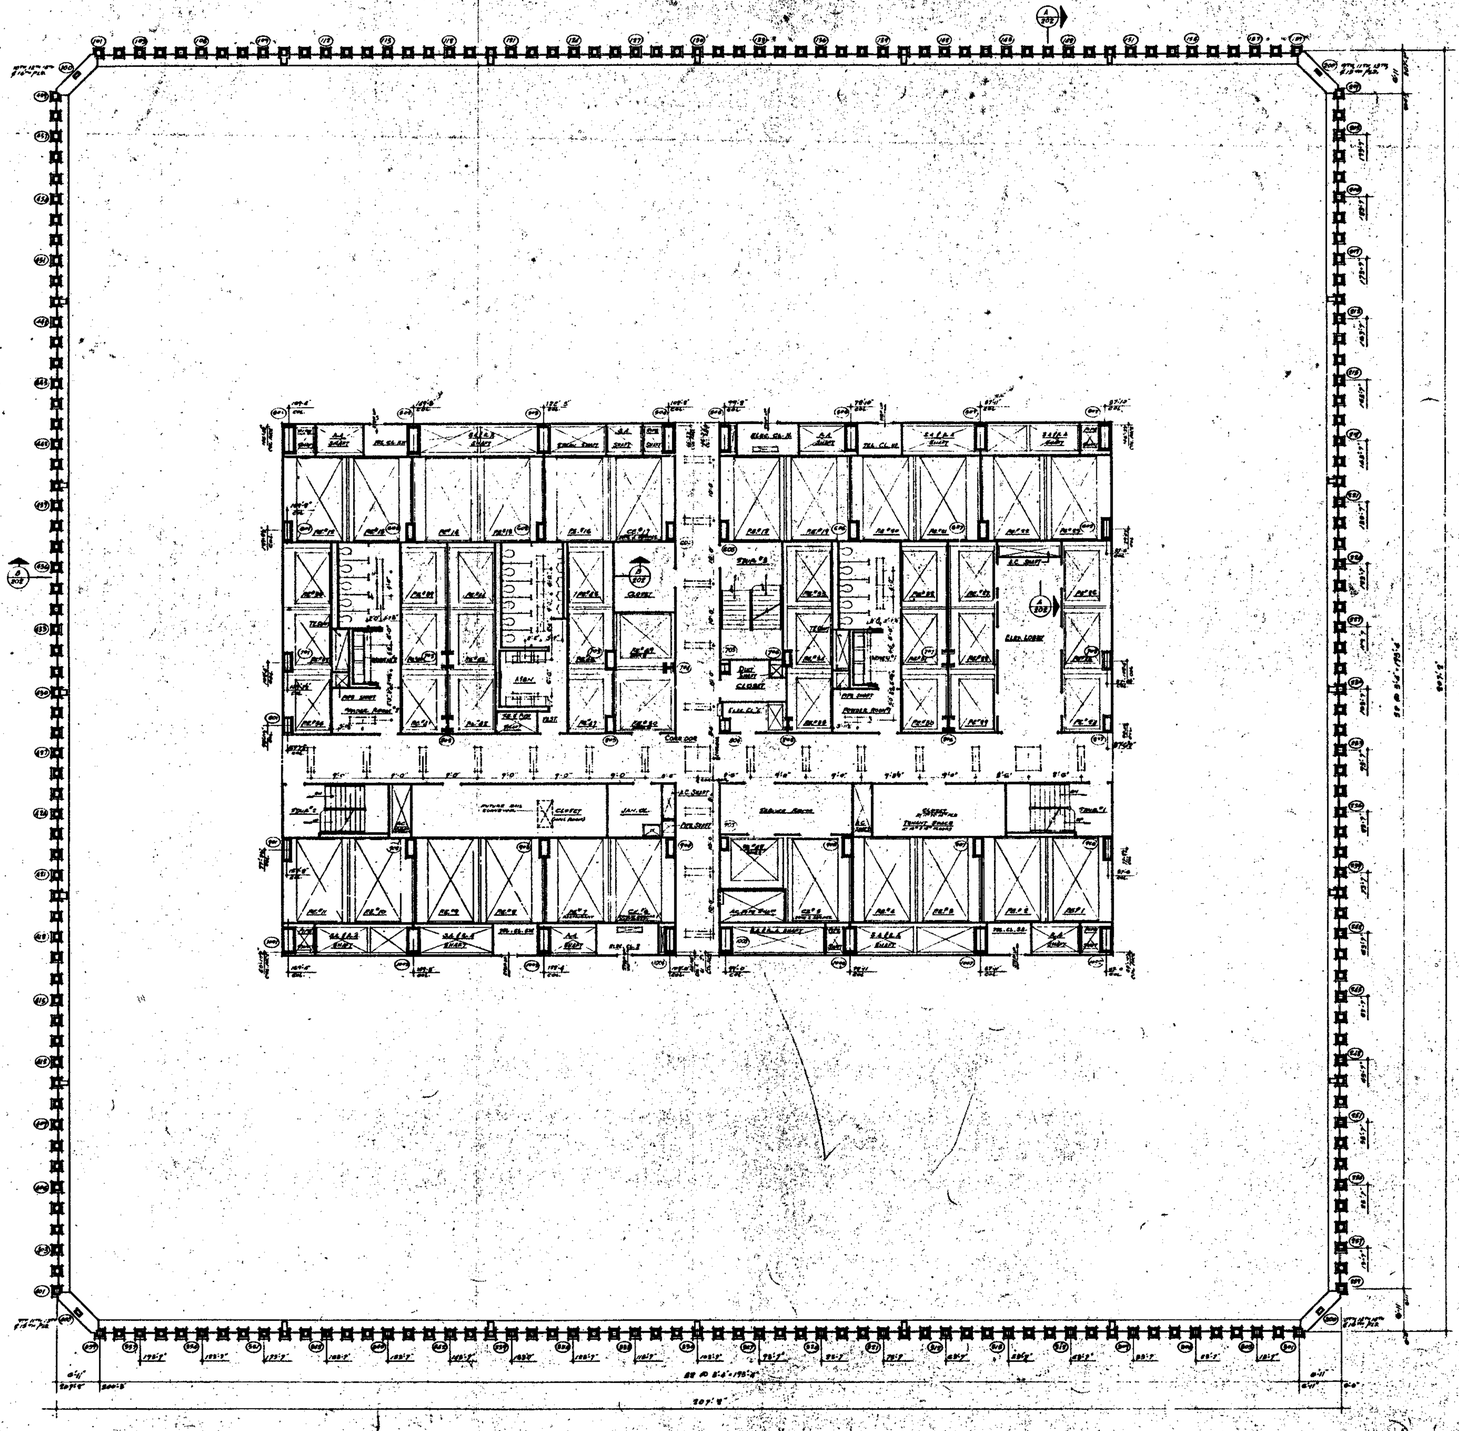


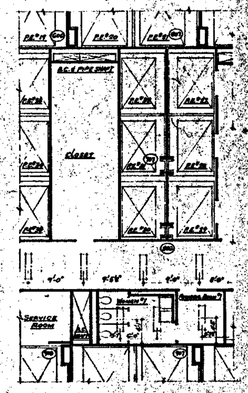

PART PLAN AT 16TH FLOOR.

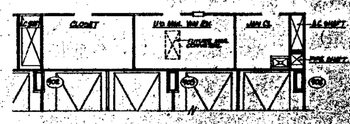

PART PLAN AT 16TH FLOOR

NOTES

1. FOR GENERAL NOTES, KEY TO MATERIALS, SYMBOLS, ABBREVIATIONS, FINISH SCHEDULE, DOOR FREQUENCY AND WINDOW TYPE SCHEDULE SEE DRAWING # A-1.1 TO A-1.6.
2. FOR CAISSON DIMENSIONS AND NOTES SEE GRADE AREA PLAN & CAISSON DRAWING # A-1.98 AND A-1.99.
3. ALL ELEVATION GRADE TAGS (EL.+) ARE IN RELATION TO FINISH FLOOR.
4. FOR MECHANICAL AND ELECTRICAL EQUIPMENT SEE INSTRUCTION DRAWINGS READINGS
5. ALL TRENCH HEADERS TO BE PREPLACED AT UNDERSIDE OF SLAB FOR A WIDTH OF 4'-0" WITH A SOLDIER TYPE FIREPROOFING. SEE ARCHITECTURAL ESCALATIONS FOR TYPE AND ELECTRICAL ENGINEERS AND CONTRACTORS APPROVED SHOP DRAWINGS FOR LOCATION AND EXTENT OF TRENCH HEADERS, AND FIREPROOFING.
6. CORRIDOR & TOILET LIGHTING CIRCUITS AS SHOWN. FOR ALL OTHER LIGHTING SEE ELECTRICAL DRAWINGS AND ARCHITECTURAL DETAILS.
7. SHOW FLOOR ELEVATION & TOP OF SLAB ELEVATIONS ARE ONLY UNLESS OTHERWISE SHOWN ON NOTED.
8. WHERE NO SUSPENDED CEILINGS ARE CALLED FOR, SHOW H.H. IN CLOSETS, TOILET ROOMS, ETC., BOTTOM ELEVATION OF ALL PIPING AND DUCTWORK SHALL BE MAINTAINED AT 8'-4" ABOVE FINISHED FLOOR TO PROVIDE FOR FUTURE CEILING INSTALLATION AND CLEARANCE OF FULL HEIGHT DOORS.
9. EXTENT OF PUBLIC CEILINGS, CEILING IS INDICATED THUS [ ]

BUILDINGS NOT DATED ARE IN THE PROCESS OF CONSTRUCTION

CONTRACT NO. DRAWING Rev. 2-4-4

NO.	DATE	SUB. NO.	BY

REVISIONS

NO.	DATE	SUB. NO.	BY
1	6-18-71	A-170	EBI
2	6-8-71	A-166	JS
3	11-6-70	A-88	L.L.
4	4-6-71	A-89	L.L.
5	7-12-71	A-97	L.C.
6	1-20-70	A-83	L.L.
7	8-20-69	A-17	L.L.P.
8	1-1-68	A-7	M.W.
9	5-25-66	A-5	D.G.

REVISIONS

APPROVED

CHIEF, PLANNING DIVISION

DATE

MINORU YAMASAKI & ASSOCIATES
MINORU YAMASAKI, ARCHITECT

WORTHINGTON, SKILLING, HELLE & JACKSON
STRUCTURAL ENGINEERS

JOSEPH R. LORIMO & ASSOCIATES
ELECTRICAL ENGINEERS

EMERY ROTH & SONS
RICHARD ROTH, ARCHITECT

JAROS, BAUM & BOLLES
MECHANICAL ENGINEERS

THE PORT OF NEW YORK AUTHORITY
PAVING, UTILITIES, FOUNDATIONS

THE WORLD TRADE CENTER

THE PORT OF NEW YORK AUTHORITY

TITLE: 9TH TO 16TH FLOOR PLAN

1/16" = 1'-0"

DRAWN | CHECKED | DATE

SCALE 1/16" = 1'-0" | SHEET 7 of 7

PROJECT NUMBER | QUALITY

DRAWING NUMBER A·A·37