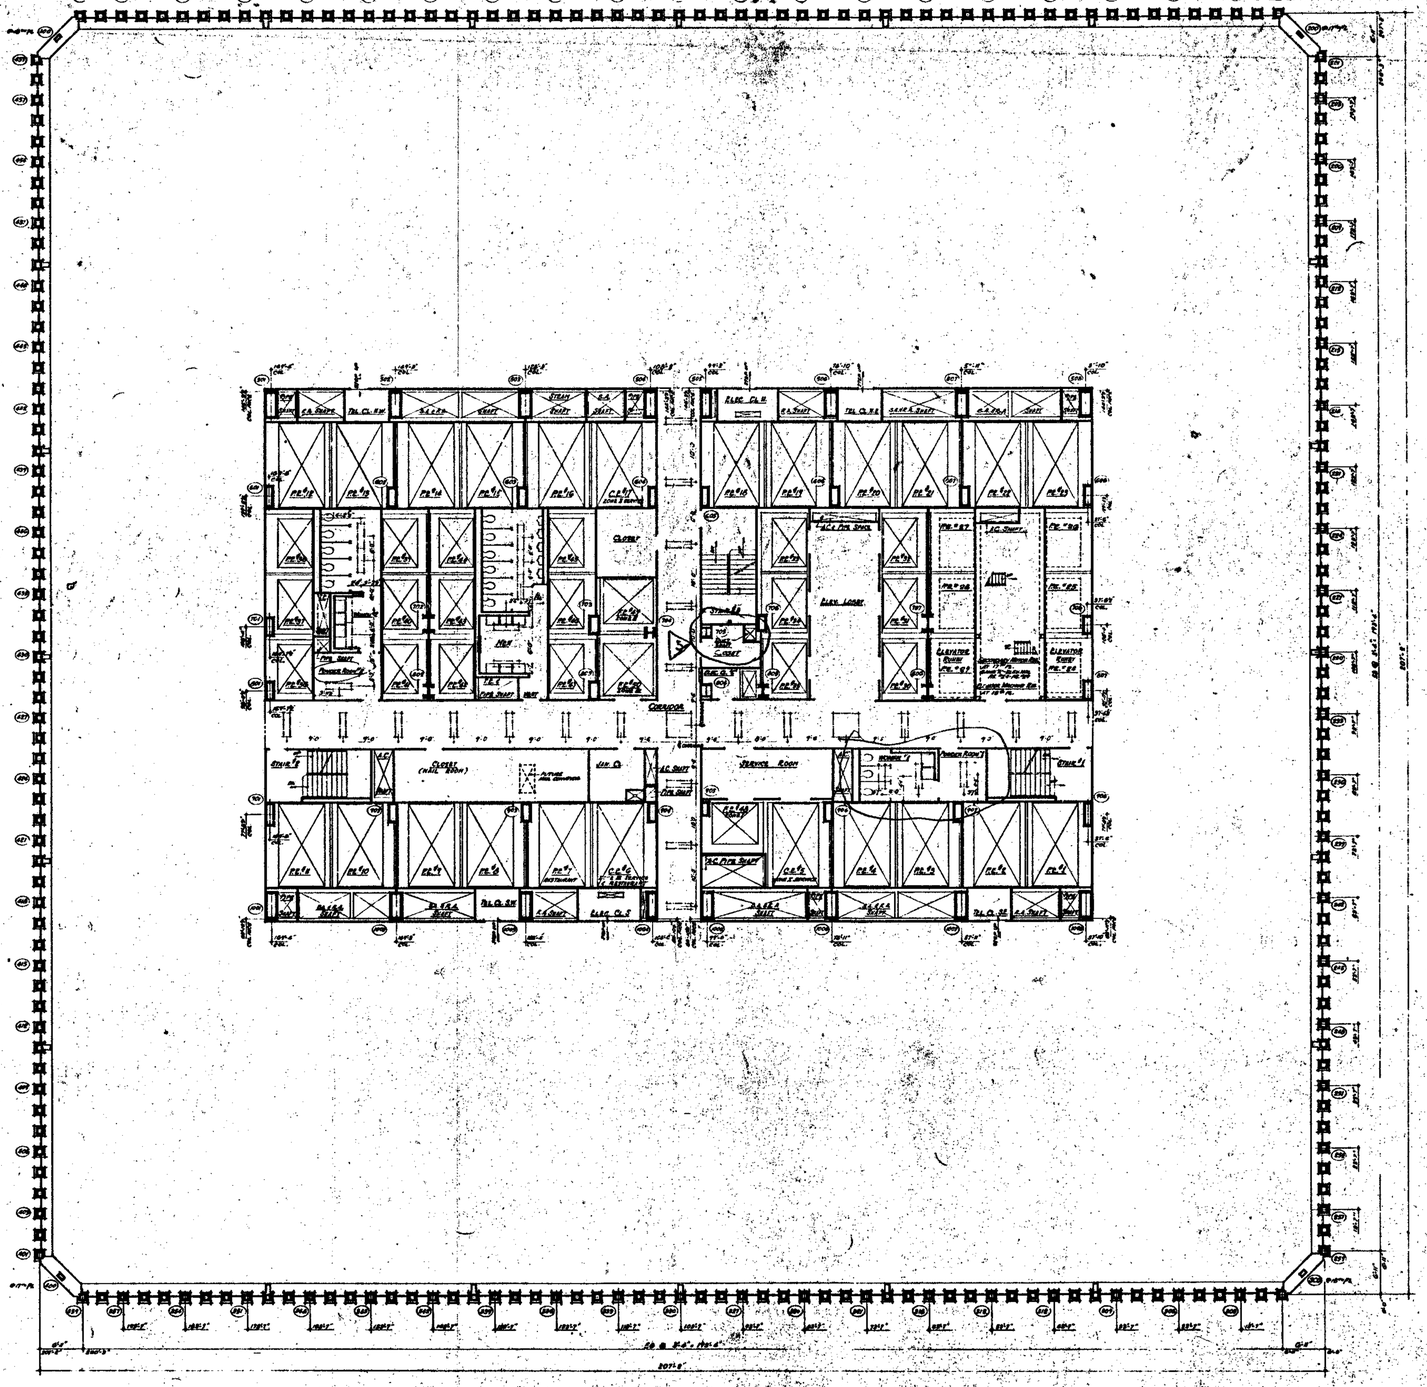


NORTH

NOTES:

1. FOR GENERAL NOTES, KEY TO MATERIALS, SYMBOLS, ABBREVIATIONS, PARTITION SCHEDULES, DOOR SCHEDULES AND SYMBOLISM OF DRAWINGS SEE DRAWING # A-0.1 TO A-0.4 & CORE DRAWING # A-0.41 AND A-0.42.
2. FOR COMPLETE DIMENSIONS AND NOTES IN CORE AREA SEE ARCHITECTURAL CORE DRAWING # A-0.41 AND A-0.42.
3. ALL ELEVATIONS GIVEN THUS (0'-0") ARE IN RELATION TO FINISH FLOOR.
4. FOR MECHANICAL AND ELECTRICAL LAYOUTS SEE RESPECTIVE CURRENTS DRAWINGS.
5. ALL TRENCH HEADERS TO BE FIREPROOFED AT UNDERSIDE OF SLAB FOR A WIDTH OF 6'-0" WITH A PRAY-DU TYPE FIREPROOFING SEE ARCHITECTURAL SPECIFICATIONS FOR TYPE AND ELECTRICAL ENGINEERS AND CONTRACTORS APPROVED SHOP DRAWINGS FOR LOCATION AND LAYOUT OF TRENCH HEADER AND FIREPROOFING.
6. CORRIDOR & TOILET LIGHTING AS SHOWN FOR ALL OTHER LIGHTING SEE ELECTRICAL DRAWINGS AND ARCHITECTURAL DETAILS.
7. FINISH FLOOR ELEVATION AND TOP OF SLAB ELEVATIONS ARE (0'-0") UNLESS OTHERWISE NOTED.
8. WHERE NO SUSPENDED CEILINGS ARE CALLED FOR, SUCH AS IN CLOSETS, STAIR, SHAFTS ETC., BOTTOM ELEVATION OF ALL PIPING AND DUCTWORK SHALL BE MAINTAINED AT 8'-0" ABOVE FINISHED FLOOR, TO PROVIDE FOR FUTURE CEILING INSTALLATION AND CLEARANCE OF FULL HEIGHT DOORS.
9. EXTENT OF PUBLIC CORRIDOR CEILING IS INDICATED THUS: _____

SUBSTRATE NOT DATED LAST IN THE PROCESS OF CONSTRUCTION

CONTRACT 3RD DRAWING date 4-9-66

NO.	DATE	DRAWING NO.	BY
3	6-8-71	A-106	DT
2	11-6-70	A-106	L.A.
1	1-30-70	A-86	L.A.
0	2-25-69	A-17	PWG
11	11-1-68	A-3	MAL

REVISIONS

DESIGNED

CHIEF PLANNING DIVISION

DATE

THE WORLD TRADE CENTER

THE PORT OF NEW YORK AUTHORITY

MINORU YAMASAKI & ASSOCIATES MINORU YAMASAKI, ARCHITECT	EMERY ROTH & SONS RICHARD ROTH, ARCHITECT
WORTHINGTON, SKILLING, HELLE & JACKSON STRUCTURAL ENGINEERS	JARO S. BAUM & DOLLER MECHANICAL ENGINEERS
JOSEPH R. LORING & ASSOCIATES CIVIL ENGINEERS	THE PORT OF NEW YORK AUTHORITY PARKS, UTILITIES, FOUNDATIONS

1/16"-1'-0" scale

17TH & 18TH FLOOR PLAN

DRAWN		CHECKED	
SCALE	1/16"=1'-0"	DATE	1-30-70
PROJECT NUMBER		SHEET	
DRAWING NUMBER	A-A-40		