


NORTH

NOTES:

1. FOR GENERAL NOTES, KEY TO MATERIALS, FINISHES, ABBREVIATIONS, WALL SCHEDULES, DOOR SCHEDULES AND TERMINOLOGY OF DRAWINGS SEE DRAWINGS A-01-1 TO A-01-6.
2. FOR COMPLETE "V" SERIES PLANS, PLAN THE DRAWINGS A-01-66 TO A-01-69.
3. ALL DIMENSIONS SHOWN FROM CENTERLINES OF COLUMNS, WALLS, SLABS.
4. FOR MECHANICAL AND ELECTRICAL LAYOUT SEE ARCHITECTS ENGINEERS DRAWINGS.
5. FOR TYPICAL STAIR DETAILS SEE DWGS A-A-1-204 AND A-A-1-205
6. ALL TRENCH HEADERS TO BE FABRICATED AT UNDERSIDE OF SLAB FOR A DEPTH OF 6'-0" BELOW U.N. SLAB FINISH. SEE ARCHITECTURAL SPECIFICATIONS FOR TYPE AND ELECTRICAL ENGINEERS ON CONTRACT DRAWINGS FOR SIZE, LOCATION AND DEPTH OF TRENCH HEADER AND PREPARATION.
7. FINISH FLOOR ELEVATION & TOP OF SLAB ELEVATIONS ARE GIVEN.
8. FINISH FLOOR ELEVATIONS ARE GIVEN AT DOORS AND AT OTHER LOCATIONS WHERE CHANGES IN FLOOR LEVELS OCCUR. SLOPE FLOOR UNIFORMLY BETWEEN SUCH ELEVATIONS AS SHOWN OR AS REQUIRED TO PROVIDE POSITIVE DRAINAGE TO DRAINS AND SANITARY ACCESS RAMPS TO BE LAID OUT AND CONSTRUCTED IN ACCORDANCE WITH THE CONDITIONS SHOWN ON TYPICAL TOILET ROOMS DWG. A-A-1-210.
9. FINISH FLOOR ELEVATIONS ARE GIVEN AT DOORS AND AT OTHER LOCATIONS WHERE CHANGES IN SLOPE OCCUR. SLOPE FLOOR UNIFORMLY BETWEEN SUCH ELEVATIONS AS SHOWN OR AS REQUIRED TO PROVIDE POSITIVE DRAINAGE TO DRAINS AND SANITARY ACCESS RAMPS TO BE LAID OUT AND CONSTRUCTED IN ACCORDANCE WITH THE CONDITIONS SHOWN ON TYPICAL TOILET ROOMS DWG. A-A-1-210.
10. EXTENT OF PUBLIC CORRIDOR, CEILING IS INDICATED THUS: ——— (3 RATHER) DOUBLE THUS: ——— (4 RATHER) DOUBLE THUS: ——— SHALL BE AS SHOWN ON PLAN.
11. FOR MECHANICAL DEPT. TYPICAL DETAILS.
12. FOR TYPICAL PARTITION DETAILS SEE DRAWINGS A-05-1010 TO A-05-1012

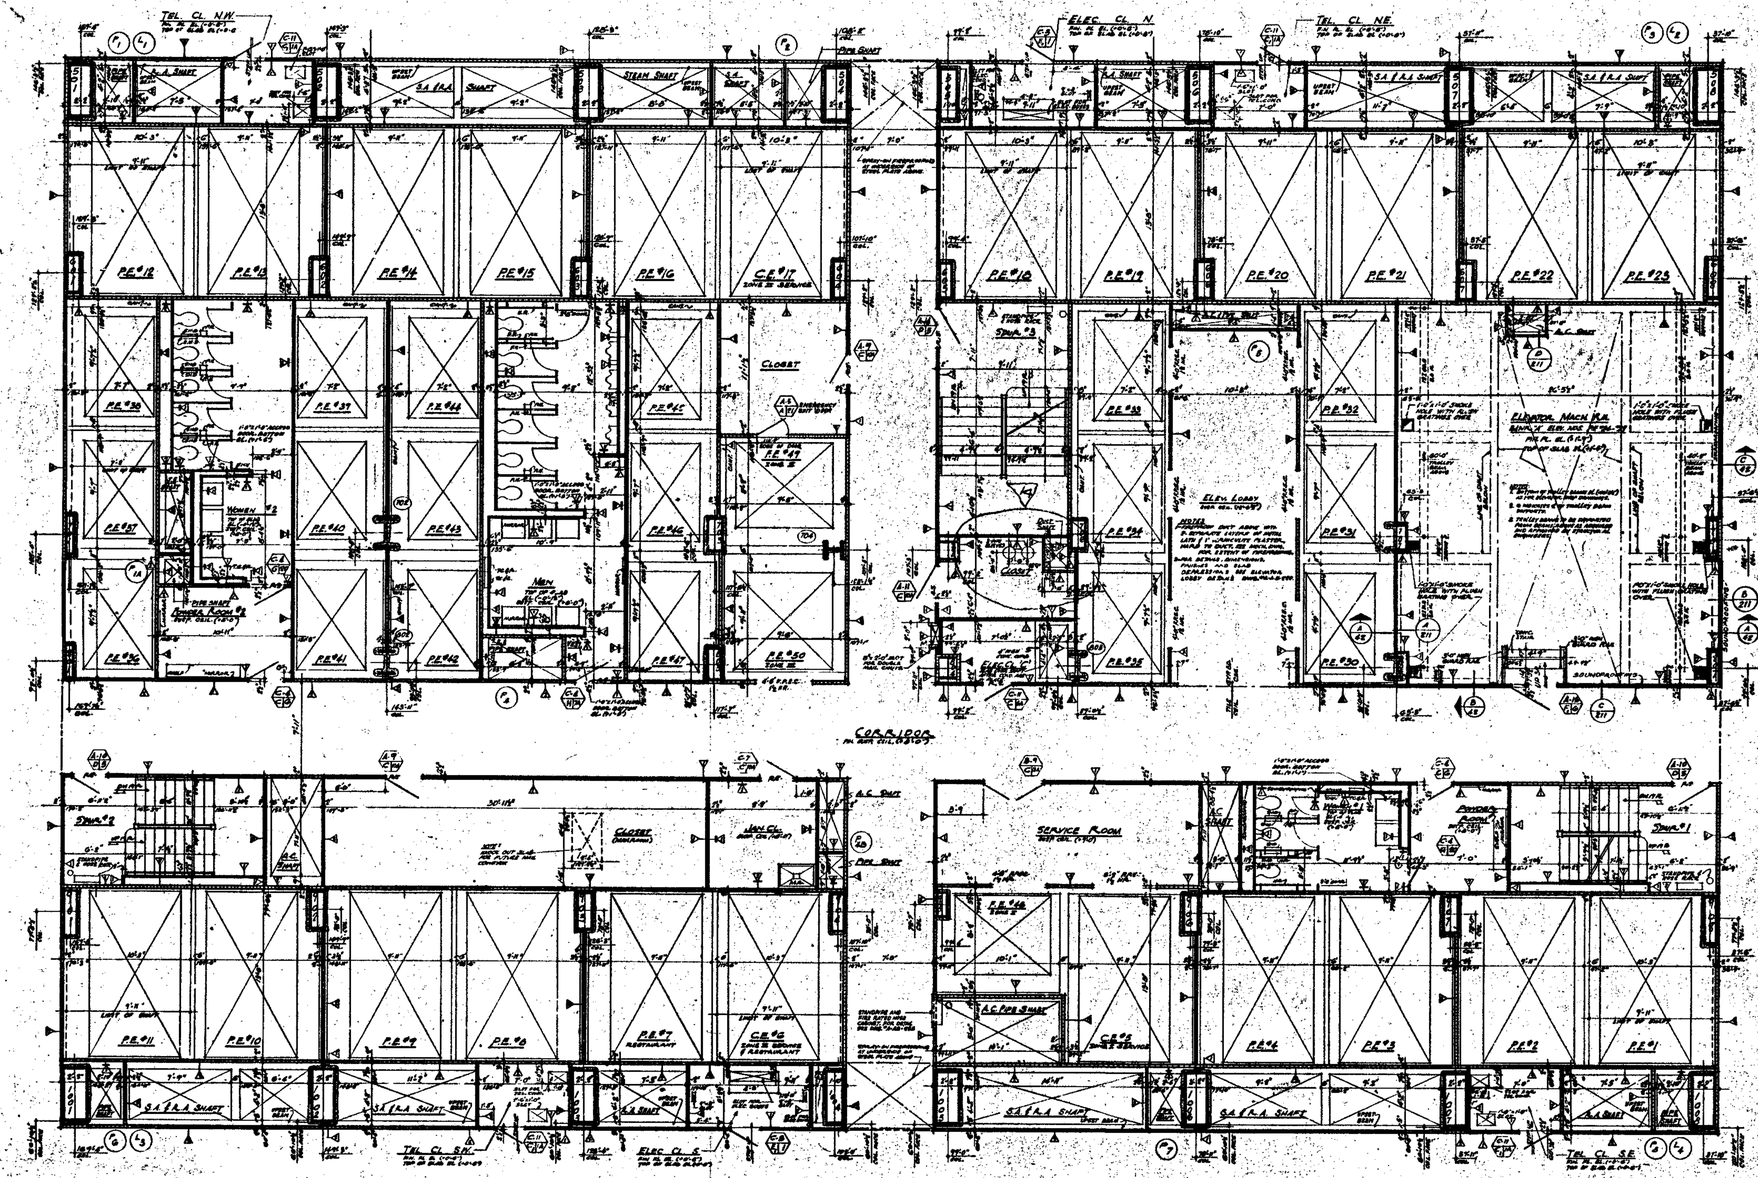

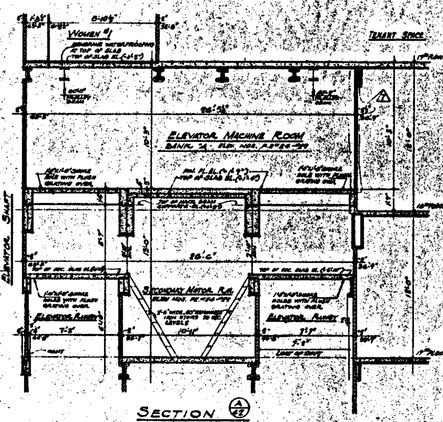

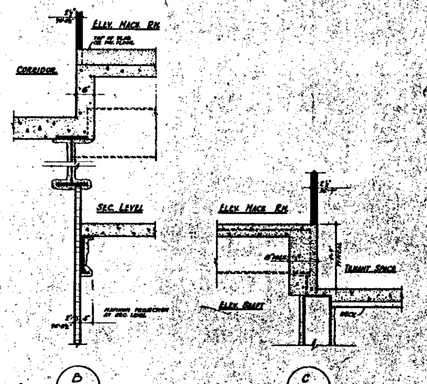

BULLETINS NOT DATED ARE IN THE PROCESS OF COMPILATION

CONTRACT BID DRAWING date 2-9-68			
	2-20-70	A-47	L.M.
	2-13-69	A-81	T.T.
	8-20-69	A-86	D.R.
	5-26-69	A-17	P.M.R.
	8-20-69	A-83	R.M.M.
	11-1-68	A-8	D.M.
6-8-67 A-184 03	5-1-68	A-10	D.M.
8-8-70 A-109 L.M.	8-20-68	A-6	D.M.
2-20-70 A-81 L.M.	6-12-64	A-1	D.M.
2-20-70 A-83 L.M.	3-18-68		V.L.

REVISIONS — NO. DATE SUBJ. NO. BY

APPROVED

CHIEF, PLANNING DIVISION

DATE

THE WORLD TRADE CENTER

THE PORT OF NEW YORK AUTHORITY

MINORU YAMASAKI & ASSOCIATES — HIDEMU YAMASAKI, ARCHITECT
EMERY ROTH & SONS — RICHARD ROTH, ARCHITECT
WORTHINGTON, SKILLING, HELLE & JACKSON — STRUCTURAL ENGINEERS
JAROS, BAUM & BOLLES — MECHANICAL ENGINEERS
JOSEPH R. LORING & ASSOCIATES — ELECTRICAL ENGINEERS
THE PORT OF NEW YORK AUTHORITY — PAVING, UTILITIES, FOUNDATIONS

TITLE: 18TH FLOOR CORE PLAN

DRAWN		CHECKED	
SCALE	1/16" = 1'-0"	DATE	7-9-67
PROJECT NO.		SHEET NO.	OF
DESIGNATION NO.	A-A-42		