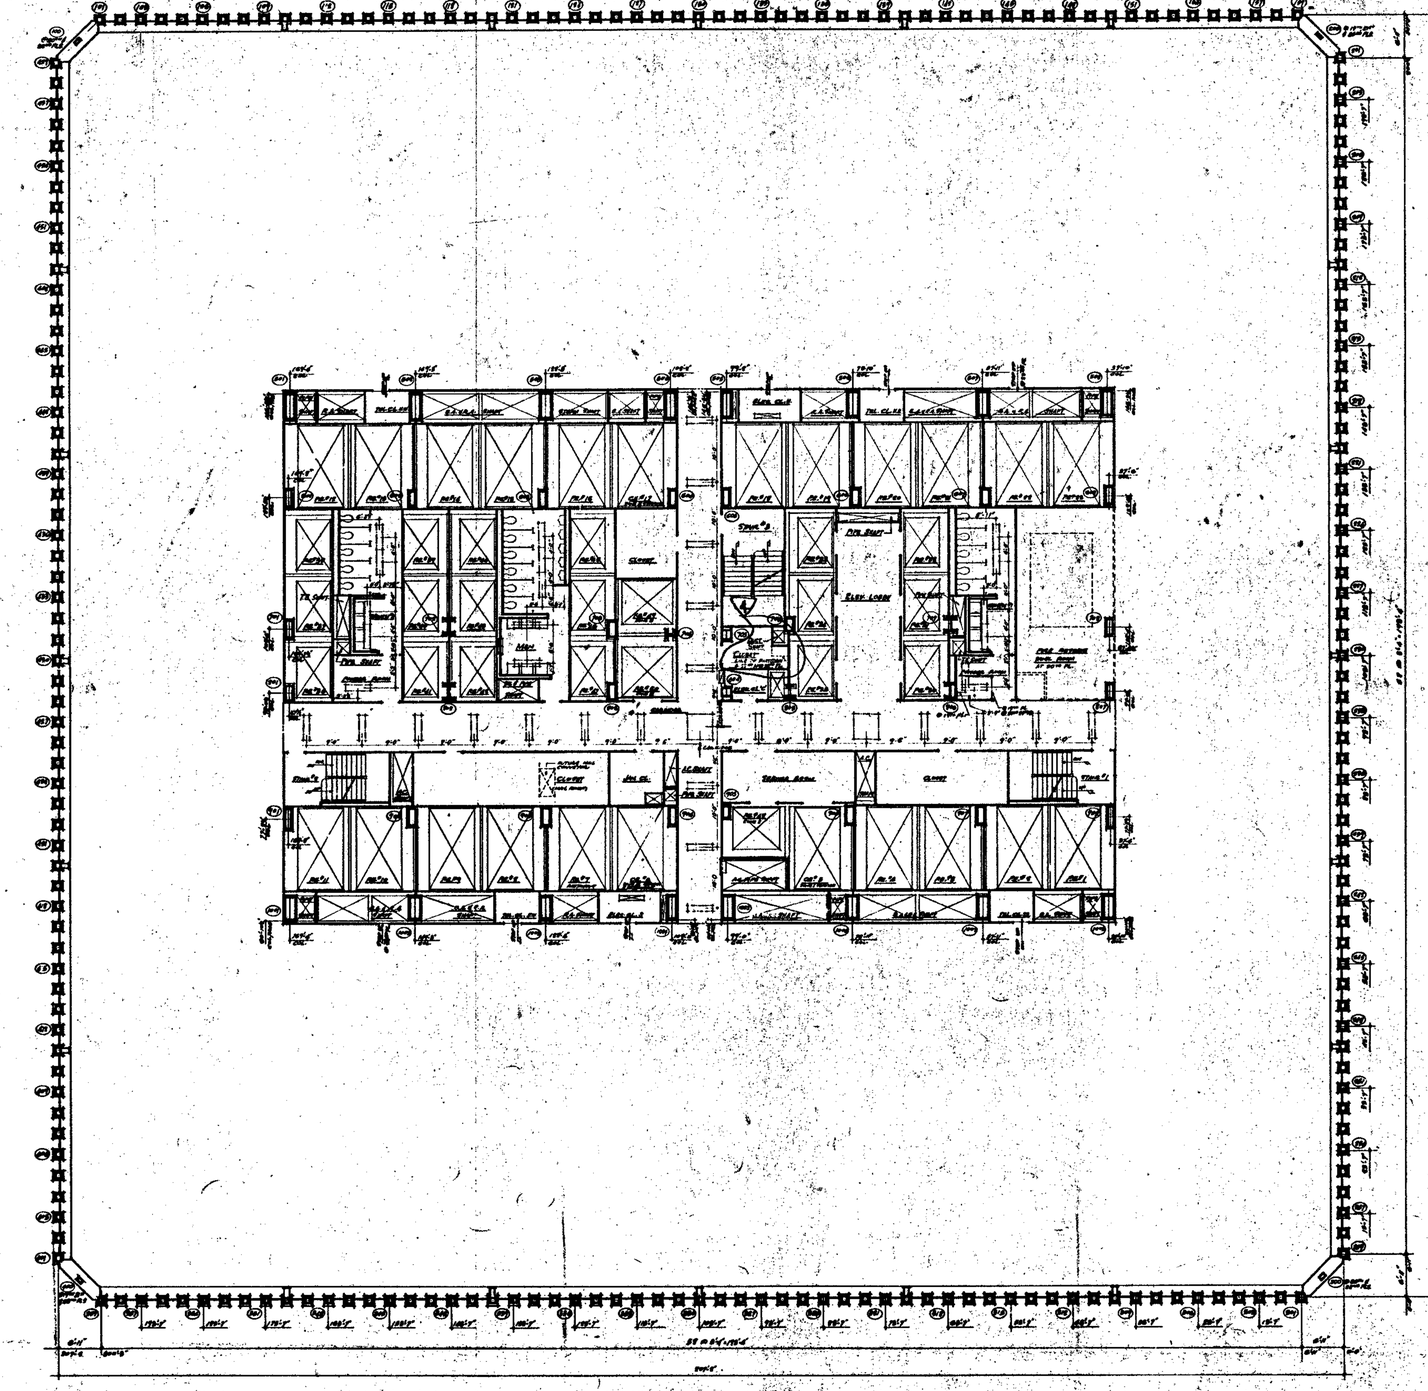


NORTH

NOTES

1. ALL TRENCH BACKFILL TO BE PERFORMED AT UNDERSIDE OF SLAB FOR A WIDTH OF 6'-0" WITH A SPECIFIC TYPE PERFORMANCE PER ARCHITECTURAL SPECIFICATIONS FOR TYPE AND ELECTRICAL ENGINEERS AND CONTRACTORS APPROVED SHOP DRAWINGS FOR LOCATION AND EXTENT OF TROUGH COVERS AND PARTITIONING.
2. CEILINGS AND TOILET LIMITING AS SHOWN (SEE ALL OTHER LIMITING SEE ELECTRICAL DRAWINGS AND ARCHITECTURAL DETAILS)
3. MINIMUM HEADROOM CLEARANCE AT ALL PIPING AND MECHANICAL EQUIPMENT SHALL BE MAINTAINED AT 6'-8" ABOVE FINISHED FLOOR. (TO RELATIVE FIRE PROTECTION CEILING INSTALLATION AND CLEARANCE OF PIPE HANGERS, ETC.)

BUILDINGS NOT DATED ARE IN
CONTRACT NO DRAWING date 5-1-68

REVISIONS

1	6-8-70	A-104	D.T.
2	11-6-70	A-105	L.L.
3	1-20-70	A-99	L.L.
4	5-20-71	A-17	Amdt.

THE WORLD TRADE CENTER
THE PORT OF NEW YORK AUTHORITY

MINORU YAMASAKI & ASSOCIATES
MINORU YAMASAKI, ARCHITECT

EMERY ROTH & SONS
RICHARD ROTH, ARCHITECT

WORTHINGTON, SKILLING, HELLE & JACKSON
STRUCTURAL ENGINEERS

JAROS, BAUM & BOLLES
MECHANICAL ENGINEERS

JOSEPH R. LORING & ASSOCIATES
ELECTRICAL ENGINEERS

THE PORT OF NEW YORK AUTHORITY
PARTIAL UTILITIES, CORPORATIONS

19TH TO 23RD FLOOR PLAN

SCALE 1" = 16'-0" DATE 12-31-71

DRAWING NO. A-A-43