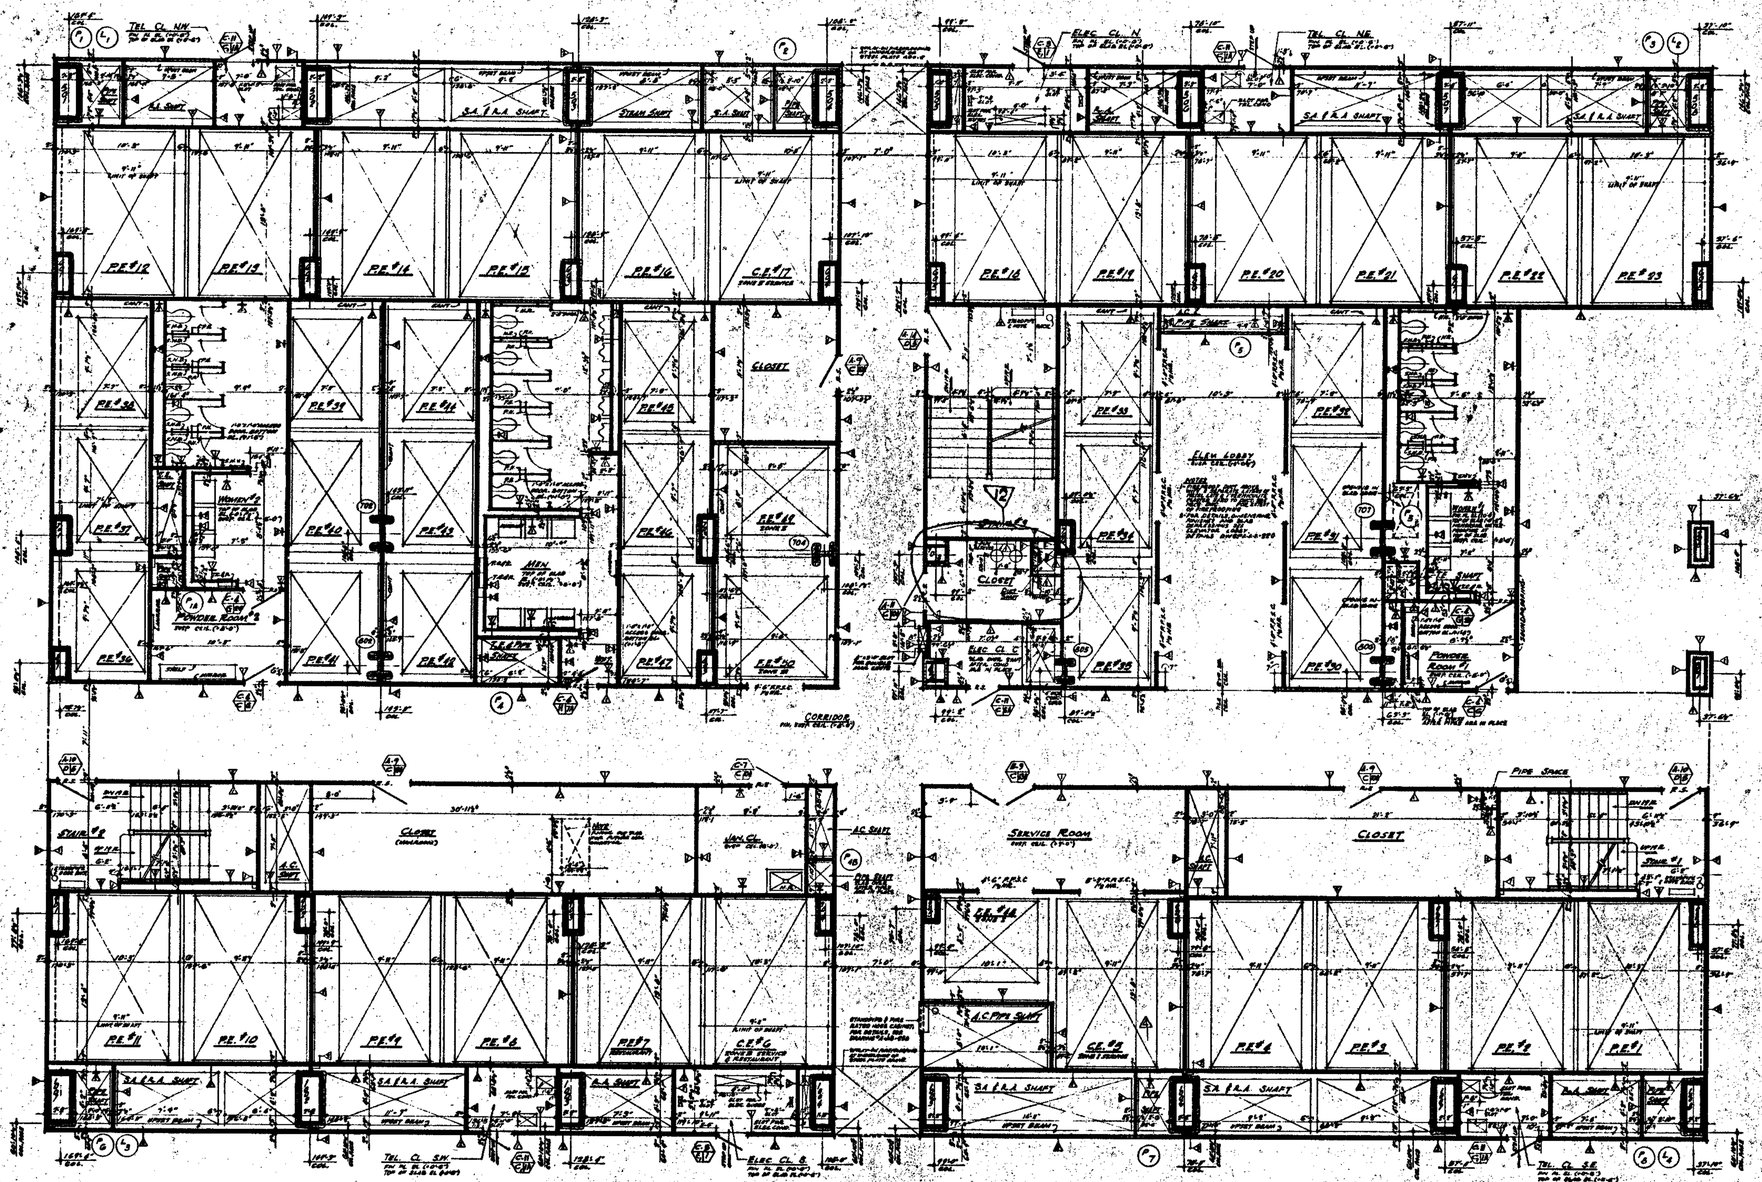


NOTES

1. FOR GENERAL NOTES, KEY TO MATERIALS, SYMBOLS, ABBREVIATIONS, FINISH SCHEDULES, DOOR SCHEDULES AND SCHEDULE OF DRAWINGS SEE DRAWING # A-A-1 TO A-A-16.
2. FOR COMPLETE 8" SCALE FLOOR PLAN SEE DRAWING # A-A-43
3. ALL ELEVATIONS GIVEN THUS (101.0') ARE IN RELATION TO FINISH FLOOR
4. FOR MECHANICAL AND ELECTRICAL LAYOUTS SEE RESPECTIVE ENGINEERS DRAWINGS.
5. FOR TYPICAL STAIR DETAILS SEE DWG#AA-A-206 AND AA-A-208
6. ALL TRENCH HEADERS TO BE PREPARED AT UNDERSIDE OF SLAB FOR A WIDTH OF 6'-0" WITH A SPRAY-ON TYPE FIREPROOFING. SEE ARCHITECTURAL SPECIFICATIONS FOR TYPE AND ELECTRICAL ENGINEERS AND CONTRACTORS APPROVED SHOP DRAWINGS FOR LOCATION AND EXTENT OF TRENCH HEADER AND FIREPROOFING.
7. FINISH FLOOR ELEVATION / TOP OF SLAB ELEVATIONS ARE SHOWN UNLESS OTHERWISE SHOWN OR NOTED.
8. PLUMB. CODE REQUIRES 1 MEN AND 1 WOMEN TOILETS AND TWO DISPENSERS IN EACH LIMITED ACCESS OR PUBLIC CORRIDOR SIDE TO BE LOCATED IN ACCORDANCE WITH THIS CONDITION. SEE TYPICAL TOILET DETAILS. DWG.#AA-A-204.
9. WALLS IN CLOSETS, CORRIDORS AND CALLED FOR, SUCH AS IN CLOSETS, STAIR, ELEVATOR ETC., BOTTOM ELEVATION OF ALL FURRING AND PARTITIONS SHALL BE MAINTAINED AT 8'-6" ABOVE FINISHED FLOOR, TO PLENUM FOR, PIPING & CONDUIT INSTALLATION AND CLEARANCE OF 7'-0" HIGH DOORS.
10. EXTENT OF PUBLIC CORRIDOR, CEILING IS INDICATED THUS: ——————
11. CANTS ARE REQUIRED ON ALL BEAM PROJECTIONS OVER 6" NOMINAL (6" ACTUAL) DIMENSION IN SLOPING SOFFITS AND SHALL BE MINIMUM TWO FROM HORIZONTAL. SEE TYPICAL DETAILS
12. ALL FURRING OF STEEL MEMBERS, CEILINGS AND VERTICAL PARTITION DETAILS ARE ON DRAWING #'S AA-A-202 AND AA-A-203.

BUILDING NOT DATED AS IN THE PROCESS OF COMPLETION

CONTRACT BID DRAWING date 2-7-68

			2-8-71	A-26	A.M.
			7-30-71	A-27	L.L.
			1-20-72	A-28	L.L.
			7-20-72	A-47	L.L.
			8-28-69	A-51	A.T.
			2-28-69	A-56	J.A.R.
			2-23-69	A-17	[illegible]
			2-23-69	A-23	[illegible]
6-8-71	A-204	D.T.	3-1-68	A-10	D.G.
11-2-72	A-205	L.L.	6-28-68	A-8	D.G.

NO. DATE REVISIONS BY — NO. DATE REVISIONS BY

CHIEF, PLANNING DIVISION — DATE

THE WORLD TRADE CENTER

THE PORT OF NEW YORK AUTHORITY

MINORU YAMASAKI & ASSOCIATES — MINORU YAMASAKI, ARCHITECT
EMERY ROTH & SONS — RICHARD ROTH, ARCHITECT
WORTHINGTON, SKILLING, HELLE & JACKSON — STRUCTURAL ENGINEERS
JAROS, BAUM & BOLLES — MECHANICAL ENGINEERS
JOSEPH R. LORING & ASSOCIATES — ELECTRICAL ENGINEERS
THE PORT OF NEW YORK AUTHORITY — DAVID, WILLIAMS, FOUNDATION, etc.

1/8"=1'0"

TITLE: 19th FLOOR CORE PLAN

DESIGN		CHECKED	
DRAWN	9/15/71	DATE	7-30-69
PROJECT SUPERVISOR		SHEET	OF
DIRECTOR OF ARCHITECTURE			A-A-44