
NORTH

NOTES:

1. FOR GENERAL NOTES KEY TO ABBREVIATIONS, SYMBOLS, ABBREVIATIONS, FINISH SCHEDULES, DOOR SCHEDULES, AND SCHEDULES OF CASEMENTS, SEE DRAWING A-A-1 TO A-A-4.
2. FOR COMPLETE 1/8" SCALE FLOOR PLAN SEE DRAWING # A-A-20
3. ALL ELEVATIONS SHOW THUS' (104.0') ARE IN RELATION TO FINISH FLOOR.
4. FOR MECHANICAL AND ELECTRICAL LAYOUTS SEE RESPECTIVE SUBMISSIBLE DRAWINGS
5. FOR TYPICAL STAIR DETAILS SEE DWGS #A-A-A-206 AND A-A-A-207.
6. ALL TRENCH HEADERS TO BE ENCROACHED AT UNDERSIDE OF SLAB FOR A WIDTH OF 6'-0" WITH A STEEL-ON TYPE ENCROACHING. SEE ARCHITECTURAL SPECIFICATIONS FOR TYPE AND ELECTRICAL SUBMITTALS AND CONTRACTORS APPROVED DRAWINGS FOR LOCATIONS AND EXTENT OF TRENCH HEADER AND ENCROACHING.
7. FINISH FLOOR ELEVATION / TOP OF SLAB ELEVATIONS ARE (104.0') UNLESS OTHERWISE SHOWN OR NOTED.
8. PROVIDE SOAP DISPENSERS IN MEN AND WOMEN'S TOILETS. SOAP DISPENSER AT EACH LAVATORY. RECESS DOORS TO HOLD DISPENSER. WILLING TO BE LOCATED IN ACCORDANCE WITH THE CITY CODE. SEE TYPICAL TOILET DETAILS ON DWGS #-A-A-204.
9. WHERE NO SUSPENDED CEILINGS ARE CALLED FOR SUCH AS IN CLOSETS, STAIR PASSAGES ETC., BOTTOM ELEVATION OF ALL PIPING AND ELECTRICAL SHALL BE MAINTAINED AT 8'-0" TO PERMIT FOR ACOUSTICAL CEILING INSTALLATION AND CLEARANCE OF FULL HEIGHT DOORS.
10. EXTENT OF PUBLIC CORRIDOR CEILING IS INDICATED THUS: _____
11. CANT'S ARE FABRICATED OF ALL SASH PROJECTING SILLS, 25° (NOMINAL (3" RISE)) INCLINATION TO ELEVATOR SHAFTS AND SHALL BE MAXIMUM 75° FROM HORIZONTAL. SEE TYPICAL DETAILS.
12. FOR FIREPROOFING OF FREE STANDING COLUMNS AND TYPICAL PARTITION DETAILS SEE DRAWINGS #-A-A-204 THRU #-A-A-206.

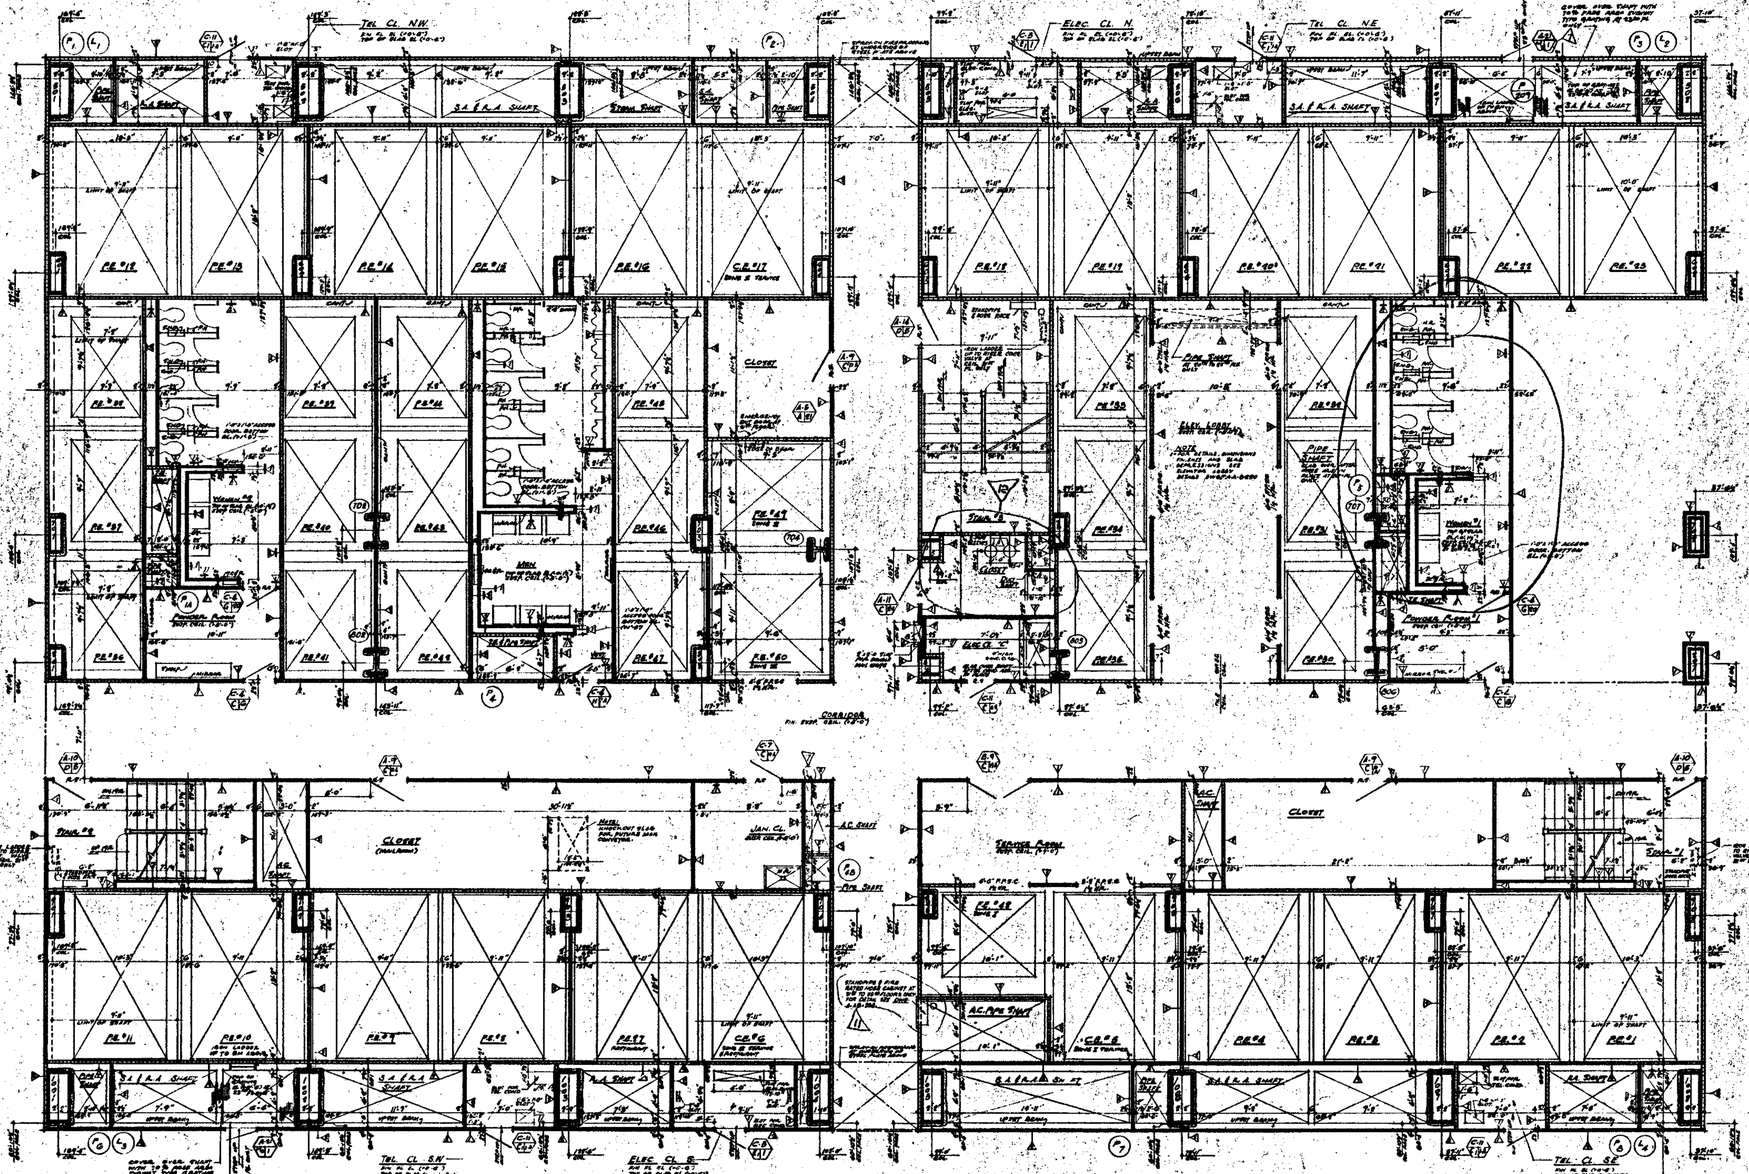

BUILDINGS NOT DATED ARE IN THE PROCESS OF COMPLETION

CONTRACT NO	DRAWING	Date	
	1	1-4-71	A-108
	2	1-20-71	A-21
	3	1-20-71	A-68
	4	1-20-71	A-42
	5	3-19-71	A-21
	6	5-24-71	A-26
	7	5-25-71	A-17
	8	5-28-71	A-23
1-68-71	9	6-1-71	A-10
1-177	10	5-25-71	A-5

REVISIONS

APPROVED

CHIEF, PLANNING DIVISION

DATE

THE WORLD TRADE CENTER
THE PORT OF NEW YORK AUTHORITY

MINORU YAMASAKI & ASSOCIATES MINORU YAMASAKI, ARCHITECT	EMERY ROTH & SONS RICHARD ROTH, ARCHITECT
WORTHINGTON, SKILLING, HELLE & JACKSON STRUCTURAL ENGINEERS	JAROS, BAUM & BOLLES MECHANICAL ENGINEERS
JOSEPH R. LORING & ASSOCIATES SOILS ENGINEERS & FOUNDATIONS	THE PORT OF NEW YORK AUTHORITY PAVING, UTILITIES, FOUNDATIONS

TITLE: 20TH TO 23RD FL. CORE PLAN

DRAWN		CHECKED	
SCALE	1/8" = 1'-0"	DATE	2-20-67
PROJECT NUMBER		SHEET	OF
DRAWING NUMBER	A-A-45		