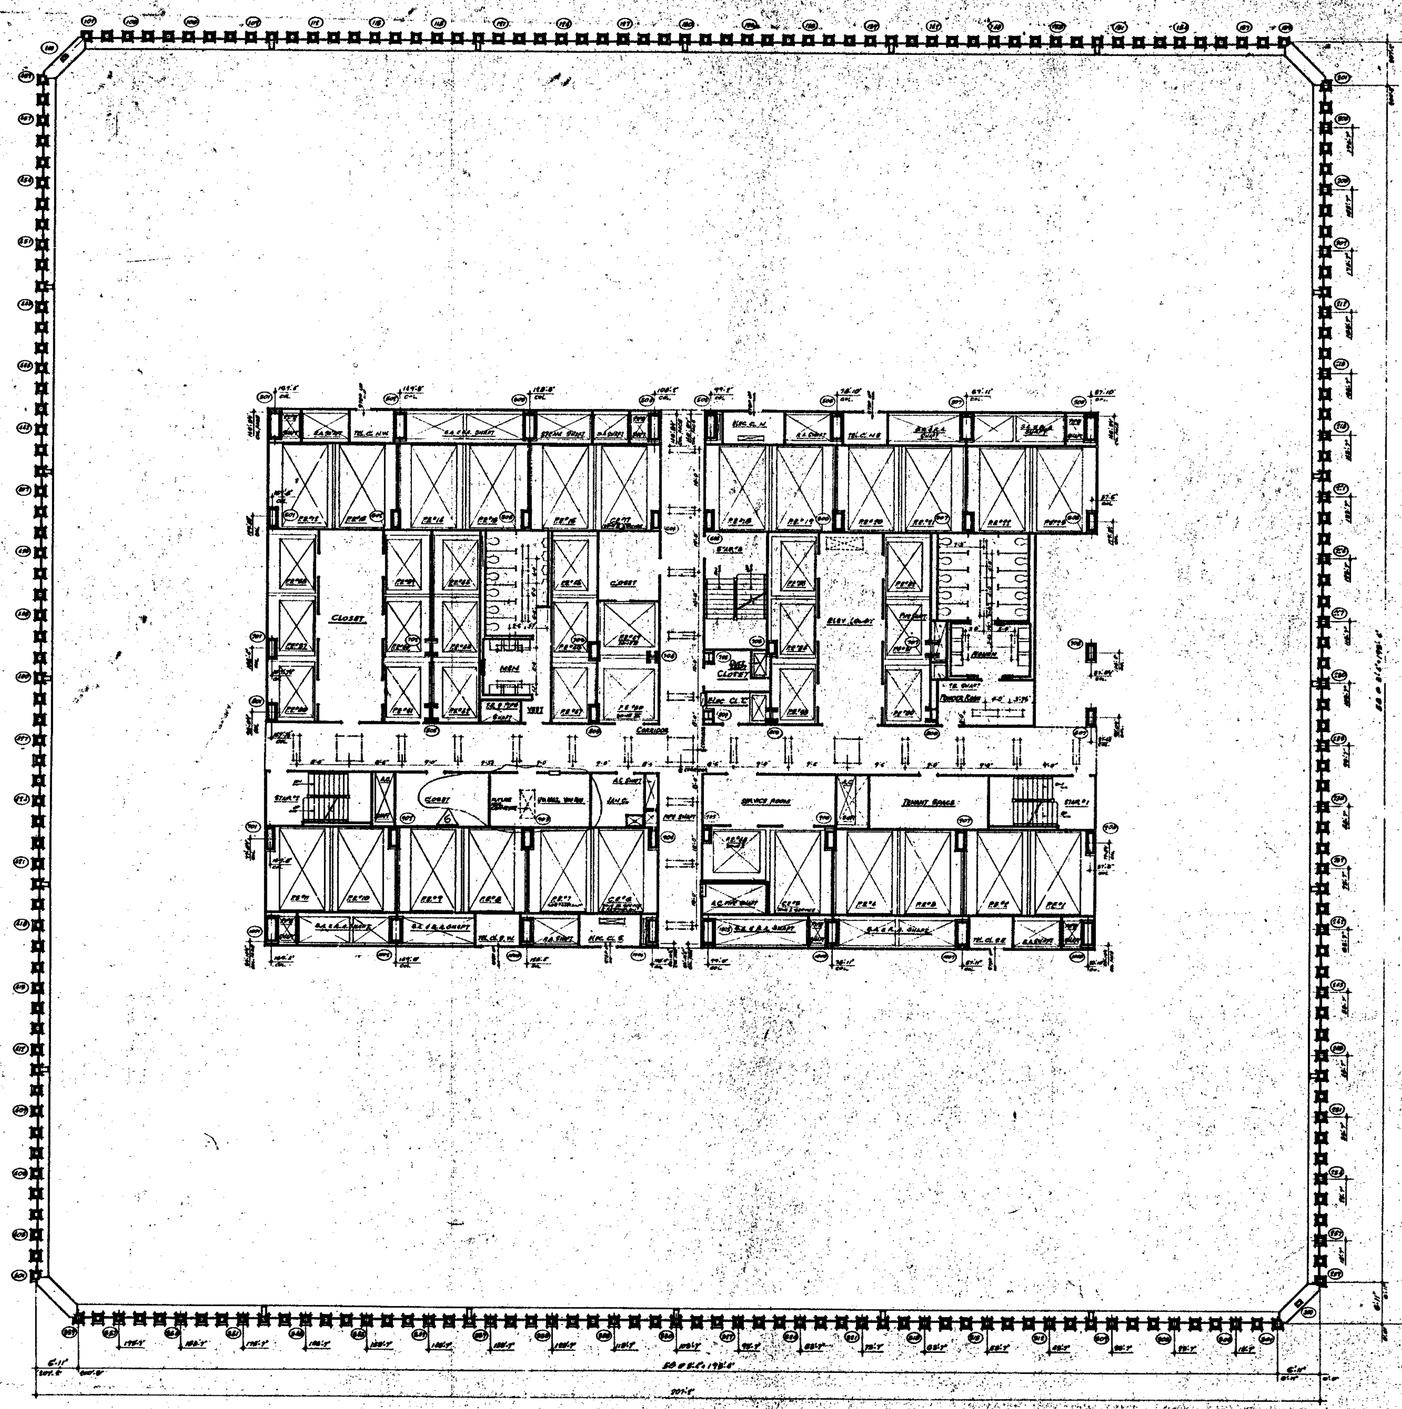


NORTH

NOTES:

1. FOR GENERAL NOTES, KEY TO MATERIALS, SYMBOLS, ABBREVIATIONS, ENTRY SCHEDULES, DOOR SCHEDULES AND SHADOWS OF DRAWINGS SEE DRAWINGS A-A-1 TO A-A-6
2. FOR CONCRETE DIMENSIONS SHOWN HATCHED ON ONE HALF OF 1/8" SCALE ONLY SEE DRAWINGS A-A-47
3. ALL ELEVATIONS SHOWN THUS (24'-0") ARE IN RELATION TO FINISH FLOOR.
4. FOR MECHANICAL AND ELECTRICAL LAYOUT SEE RESPECTIVE SUBSURFACE DRAWINGS.
5. ALL TRENCH HEADERS TO BE FIRE PROOFED AT UNDERSIDE OF SLAB FOR A WIDTH OF 4'-0" WITH A SPRAY-ON TYPE FIREPROOFING SEE ARCHITECTURAL SPECIFICATIONS FOR TYPE AND ELECTRICAL ENGINEERS AND CONTRACTORS APPROVED SHOP DRAWINGS FOR LOCATION AND EXTENT OF TRENCH HEADER AND FIREPROOFING
6. CORRIDOR AND TOILET LIGHTING LAYOUTS AS SHOWN. FOR ALL OTHER LIGHTING SEE ELECTRICAL DRAWINGS AND ARCHITECTURAL DETAILS.
7. FINISH FLOOR ELEVATIONS ARE TYP. OF SLAB ELEVATION. (24'-0")
8. UNLESS OTHERWISE SHOWN OR NOTED.
9. WHERE AIR DISTRIBUTION CEILINGS ARE CALLED FOR, SUCH TO BE CLOSED TOTAL PERIMETER ETC., BOTTOM ELEVATION OF ALL PLENUMS AND DUCTWORK SHALL BE MAINTAINED AT 8'-0" ABOVE FINISHED FLOOR, TO PROVIDE FOR MECHANICAL AND ELECTRICAL EQUIPMENT AND ALL APPURTENANCES.
10. EXTENT OF PUBLIC CORRIDOR CEILING IS INDICATED THUS: ———

BULLETINS NOT DATED ARE IN THE PROCESS OF COMPLETION

CONTRACT NO. DRAWING No. A-A-46

NO.	DATE	DWG. NO.	BY
1	6-16-71	A-1170	DBL
2	8-16-71	A-1166	D.P.
3	8-5-71	A-1168	L.K.
4	9-8-71	A-1167	L.K.
5	10-21-71	A-1169	L.K.
6	12-22-71	A-1171	PMH

REVISIONS

APPROVED

CHIEF, PLANNING DIVISION

DATE

THE WORLD TRADE CENTER

THE PORT OF NEW YORK AUTHORITY

MINORU YAMASAKI & ASSOCIATES
MINORU YAMASAKI, ARCHITECT

EMERY ROTH & SONS
RICHARD ROTH, ARCHITECT

WORTHINGTON, SKILLING, HELLE & JACKSON
STRUCTURAL ENGINEERS

JAROS, BAUM & BOLLES
MECHANICAL ENGINEERS

JOSEPH R. LORING & ASSOCIATES
ELECTRICAL ENGINEERS

THE PORT OF NEW YORK AUTHORITY
PAVING, UTILITIES, FOUNDATIONS

TITLE: 24TH FLOOR PLAN

1/8" = 1'-0"

DRAWN		CHECKED	
SCALE	1/8" = 1'-0"	DATE	7-31-67
PROJECT ENGINEER		SHEET	46
DESIGNED			

A-A-46