
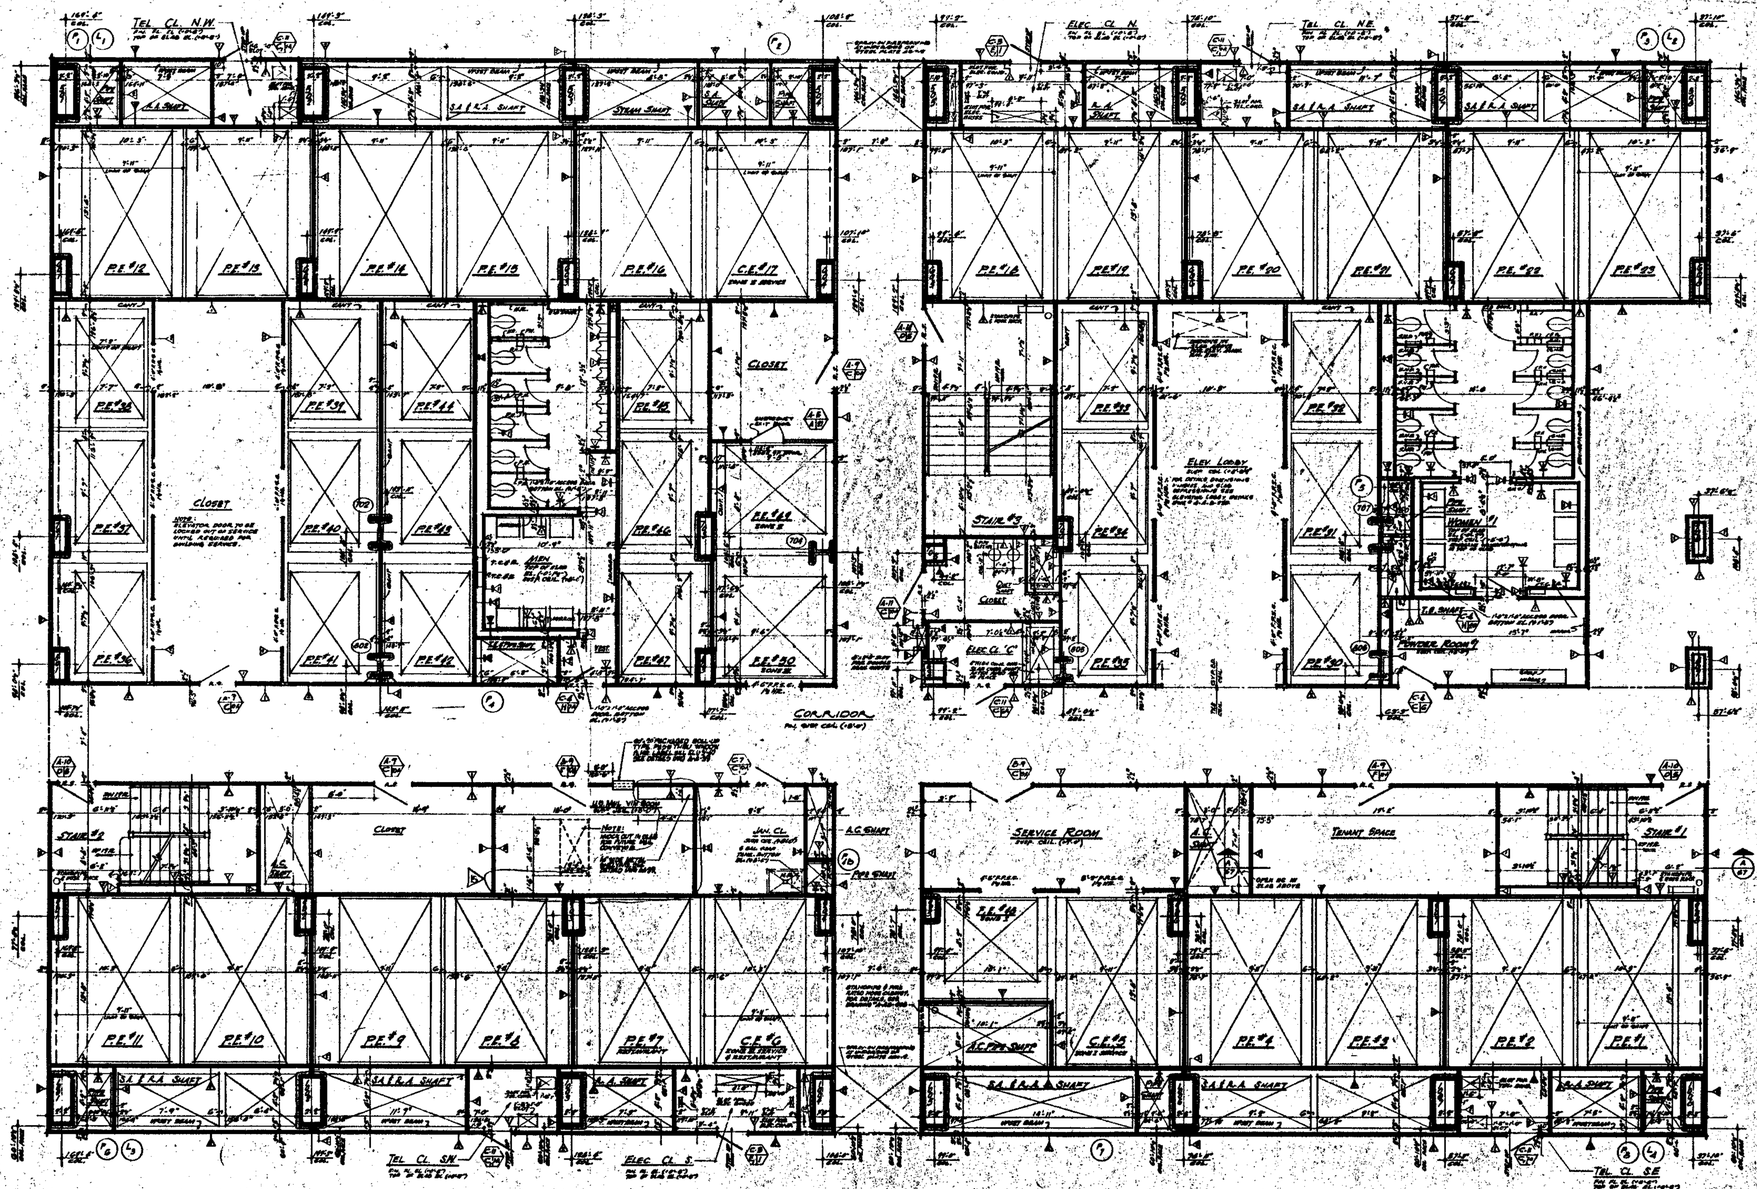


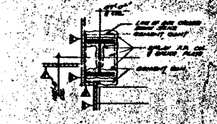

COLUMN DETAILS

NORTH

NOTES

1. FOR GENERAL NOTES, KEY TO MATERIALS, SYMBOLS, ABBREVIATIONS, DOOR SCHEDULES, DOOR, SCHEDULES AND ASSEMBLIES OF DRAWINGS SEE DRAWINGS # A-0.1 TO A-1.6
2. FOR COMPLETE 0" SCALE FLOOR PLAN SEE DRAWING # A-1.46
3. ALL ELEVATIONS GIVEN, THUS (10'-0") ARE IN RELATION TO FINISH FLOOR.
4. FOR MECHANICAL AND ELECTRICAL LAYOUTS SEE RESPECTIVE ENGINEERS DRAWINGS
5. FOR TYPICAL STAIR DETAILS SEE DWG. # A-2.2-005 AND A-2.2-002
6. ALL TRENCH HEADERS TO BE PREPARED AT UNDERSIDE OF SLAB FOR A WIDTH OF 6'-0" WITH A SPRAY-ON TYPE FIREPROOFING SEE ARCHITECTURAL SPECIFICATIONS FOR TYPE AND ELECTRICAL ENGINEERS AND CONTRACTORS ARCHITECTURAL SHOP DRAWINGS FOR LOCATION AND EXTENT OF TRENCH HEADER AND PARAPHERNALIA.
7. FINISH FLOOR ELEVATION (TOP OF SLAB, ELEVATION) AS (10'-0") UNLESS OTHERWISE SHOWN OR NOTED.
8. PROVIDE LOOP DISPOSERS IN MEN AND WOMEN'S TOILETS AND SUPERVISOR'S BOOTH LOCATION, ACCESS PANELS TO BE PROVIDED WHERE TO BE LOCATED IN ACCORDANCE WITH THIS DRAWING. SEE TYPICAL TOILET DETAILS DRAWING # A-10.0-006.
9. WHERE RE-ENTERING CORNERS ARE CALLED FOR, BOTH AS P. CORNERS STONE THICKNESS 7/8", BOTTOM ELEVATION OF PANELS AND SECTIONS SHALL BE MAINTAINED AT 21'-0" ABOVE FINISHED FLOOR, TO REMOVE FOR FUTURE CEILING INSTALLATION AND CLEARANCE OF RELIEF AGAINST SOFFITS.
10. EXTENT OF PUBLIC CORRIDOR CEILING IS INDICATED THUS: - - - - - -
11. CANTS ARE PROVIDED ON ALL BEAM PERIMETERS OVER 12" NOMINAL (ACTUAL) DIMENSION IN ELEVATOR SHAFTS AND SMALL BE MINIMUM 24" FROM ALL VERTICAL SURFACES TYPICAL DETAILS.
12. FOR FIRE PROOFING OF FREE STANDING COLUMNS AND TYPICAL PARTITION DETAILS SEE DRAWINGS A-10.0-100 THRU A-10.0-114.

BULLETIN NOS DATED ARE OF THE PROCESS OF COMPLETION

CONTRACT	BID	DRAWING date 2-2-66
		11-6-70 A-47 L.L.
		1-20-71 A-47 L.L.
		1-20-71 A-47 L.L.
		1-20-71 A-47 E.C.
		5-19-71 A-47 A.T.V.
11-12-74	A-315	J.R. 2-20-69 A-47 R.L.
8-15-73	A-110	2-20-69 A-47
2-28-71	A-106	2-20-69 A-47
8-1-71	A-108	11-1-68 A-47 M.M.
11-6-70	A-102	5-1-68 A-47 D.G.

NO.	DATE	DESCRIPTION	BY
		REVISIONS	

NO.	DATE	DESCRIPTION	BY
		REVISIONS	

APPROVED

CHIEF, PLANNING DIVISION

DATE

THE WORLD TRADE CENTER

THE PORT OF NEW YORK AUTHORITY

MINORU YAMASAKI & ASSOCIATES — MINORU YAMASAKI, ARCHITECT

EMERY ROTH & SONS — RICHARD ROTH, ARCHITECT

WORTHINGTON, SKILLING, HELLE & JACKSON — STRUCTURAL ENGINEERS

JAROS, BAUM & BOLLES — MECHANICAL ENGINEERS

JOSEPH R. LORING & ASSOCIATES — ELECTRICAL ENGINEERS

THE PORT OF NEW YORK AUTHORITY — PAVING, UTILITIES, FOUNDATIONS

TITLE: 24th Floor Col. PLAN

SCALE: 1/16"=1'-0"

DRAWING NO. A-A.47