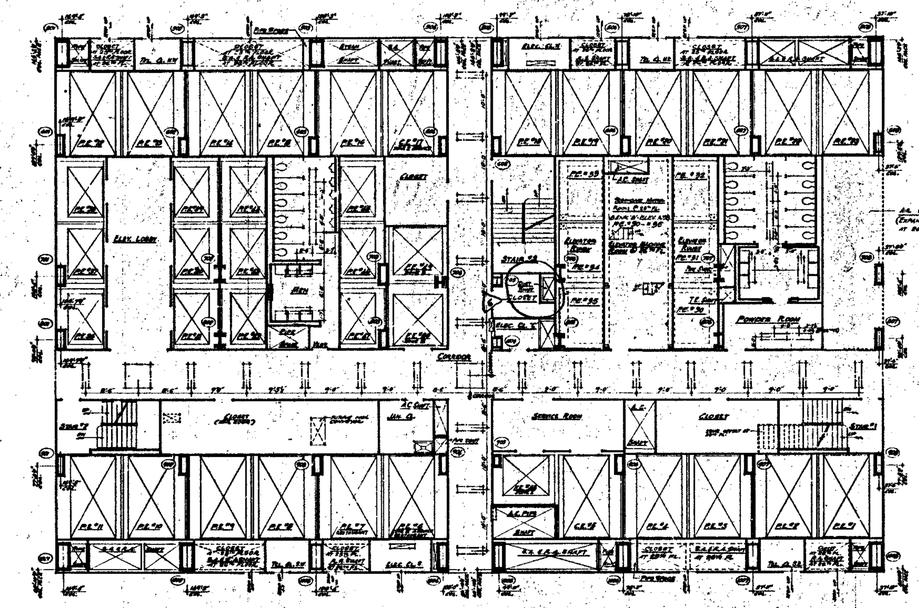


NORTH

NOTES

1 - FOR GENERAL NOTES, KEY TO MATERIALS, SYMBOLS, ABBREVIATIONS, FINISH SCHEDULE, DOOR SCHEDULE AND SCHEDULES OF DRAWINGS SEE DRAWING A-0.1 TO A-0.4
2 - FOR COMPLETE DIMENSIONS AND NOTES IN CORE AREA SEE "A" SERIES CORE DRAWINGS A-1.01 & A-1.02
3 - ALL ELEVATIONS GIVEN THUS (+1'-9"±") ARE IN RELATION TO FINISH FLOOR
4 - FOR MECHANICAL AND ELECTRICAL LAYOUTS SEE RESPECTIVE ENGINEERS DRAWINGS
5 - ALL TROUGH HEADERS TO BE PREPHOTED AT UNDERSIDE OF SLAB FOR A WIDTH OF 4'-0" WITH A SPRAY-ON TYPE PREPHOTING. SEE ARCHITECTURAL SPECIFICATIONS AND ELECTRICAL ENGINEERS AND CONTRACTORS APPROVED SHOP DRAWINGS FOR LOCATION AND EXTENT OF TROUGH HEADER AND PREPHOTING
6 - CORRIDOR AND TOILET LIGHTING LAYOUTS AS SHOWN. FOR ALL OTHER LIGHTING SEE ELECTRICAL DRAWINGS AND ARCHITECTURAL DETAILS
7 - FINISH FLOOR ELEVATION AND TOP OF SLAB ELEVATIONS ARE (26'-0") UNLESS OTHERWISE SHOWN OR NOTED
8 - WHERE NO SUSPENDED CEILINGS ARE CALLED FOR, SUCH AS IN CLOSETS, STAIRS, TOILETS ETC. BOTTOM ELEVATION OF ALL PIPING AND ELECTRICAL SHALL BE MAINTAINED AT 8'-6" TO ALLOW FOR PIPING CHANGE, INSTALLATION AND CLEARANCE OF ALL LIGHT FIXTURES.
9 - EXTENT OF PUBLIC CORRIDOR CEILING IS INDICATED THUS: [illegible]

BUILDINGS NOT DATED ARE IN THE PROCESS OF COMPLETION
CONTRACT NO DRAWING date 6-2-66

NO.	DATE	DWG. NO.	BY
1	6-18-71	A-106	D-1
2	11-8-70	A-105	L.L.
3	1-30-70	A-89	L.L.
4	11-25-69	A-17	HMM
5	6-18-68	A-5	DG
6	5-15-68	[illegible]	LVL

REVISIONS

APPROVED

CHIEF, PLANNING DIVISION
DATE

THE WORLD TRADE CENTER
THE PORT OF NEW YORK AUTHORITY

MINORU YAMASAKI & ASSOCIATES
MINORU YAMASAKI, ARCHITECT

EMERY ROTH & SONS
RICHARD ROTH, ARCHITECT

WORTHINGTON, SKILLING, HELLE & JACKSON
STRUCTURAL ENGINEERS

JAROS, BAUM & BOLLES
MECHANICAL ENGINEERS

JOSEPH R. LORING & ASSOCIATES
ELECTRICAL ENGINEERS

THE PORT OF NEW YORK AUTHORITY
PAVING, UTILITIES, FOUNDATIONS

TITLE: 25TH & 26TH FLOOR PLAN

1/8" = 1'-0"

DESIGNED		CHECKED	
SCALE	1/8" = 1'-0"	DATE	7-31-67
PROJECT NUMBER		DRAWN	BY
DRAWING NUMBER	A·A·40		