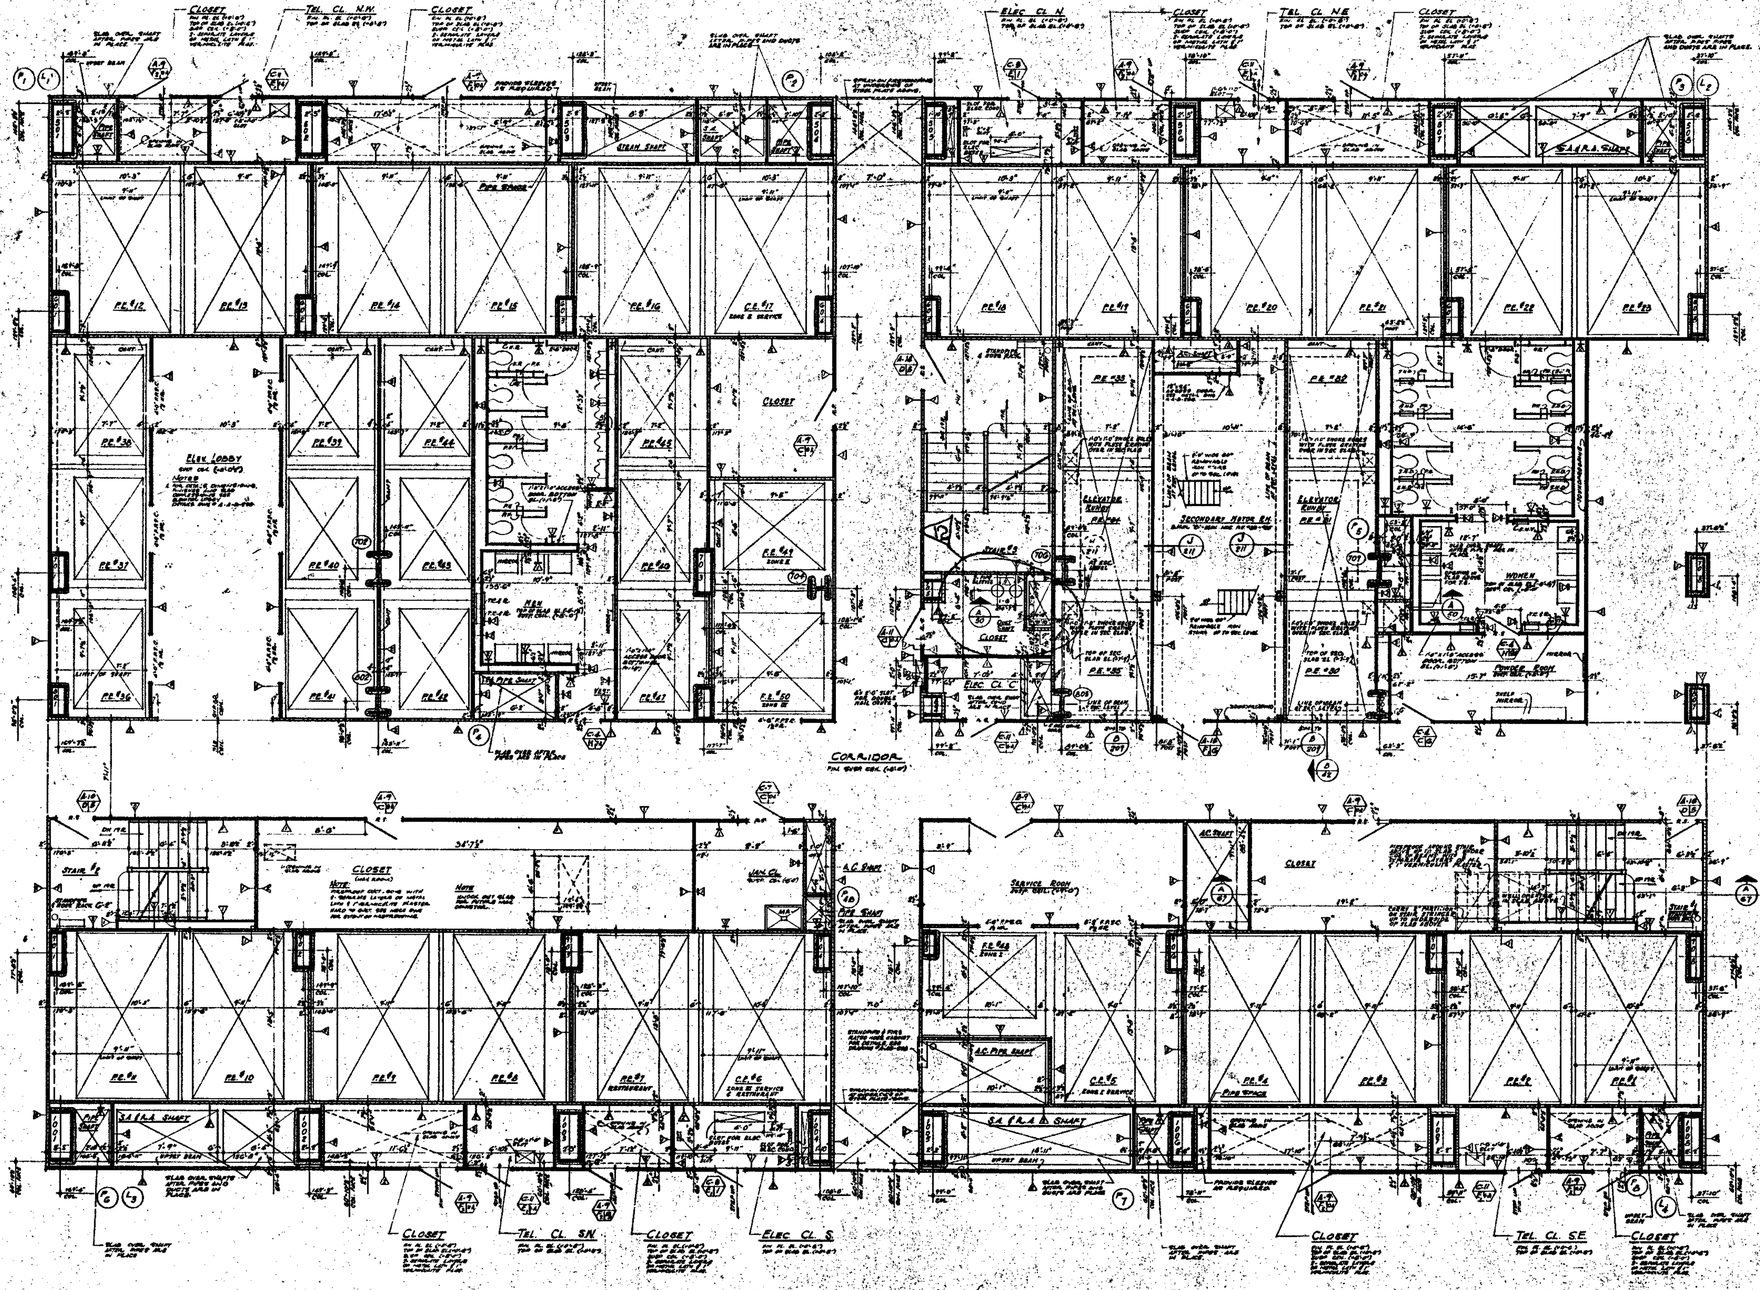


NOTES:

1. FOR GENERAL NOTES, KEY TO MATERIALS, SYMBOLS, ABBREVIATIONS, FINISH SCHEDULE, DOOR SCHEDULES AND SCHEDULES OF DRAWINGS SEE DRAWINGS A-0.0-1 TO A-0.0-5
2. FOR COMPLETE 8" SCALE FLOOR PLAN SEE DRAWING A-0.1-50
3. ALL ELEVATIONS GIVEN THUS (+0.0") ARE IN RELATION TO FINISH FLOOR.
4. FOR MECHANICAL AND ELECTRICAL LAYOUTS SEE RESPECTIVE ENGINEERS DRAWINGS.
5. FOR TYPICAL STAIR DETAILS SEE DWGS. A-0.0-506 AND A-0.0-508
6. ALL "TRENCH" HEADERS TO BE FIREPROOFED AT UNDERSIDE OF SLAB FOR A WIDTH OF 4'-0" WITH A SPRAY-ON TYPE FIREPROOFING. SEE ARCHITECTURAL SPECIFICATIONS FOR TYPE AND ELECTRICAL ENGINEERS AND CONTRACTORS SHOP DRAWINGS FOR LOCATION AND EXTENT OF TRENCH HEADER AND FIREPROOFING.
7. FINISH FLOOR ELEVATION @ TOP OF SLAB ELSEWHERE SEE GROUT UNLESS OTHERWISE SHOWN ON PLANS.
8. PLUMBING STUB DIMENSIONS IN NEW AND ALTERATIVE TOILETS AND DEPRESSION AT BARN LANTERN ACCESS ROOMS TO SHOW ESCUTCHEON VALVES TO BE LOCATED IN ACCORDANCE WITH TILE CONSTRUCTION, SEE PLUMBING SPECIFICATIONS SECTION P-2.1-01-04.
9. WHERE NO OVERHEAD CEILINGS ARE CALLED FOR, SUCH AS IN CLOSETS, SHAFTS, RECESSES ETC., BOTTOM ELEVATION OF ALL PIPING AND DUCTWORK SHALL BE MAINTAINED AT 8'-6" TO PERMIT ADEQUATE CEILING INSTALLATION AND CLEARANCE OF FULL HEIGHT DOORS.
10. EXTENT OF PUBLIC CORRIDOR CEILING IS INDICATED THUS: ———
11. CANTS ARE ASSUMED ON ALL BEAM PROJECTIONS OVER 24" NOMINAL DEPTH AND ALL ELEVATOR SHAFTS AND SHALL BE MINIMUM 70° FROM HORIZONTAL. SEE TYPICAL DETAILS.
12. FOR FIREPROOFING OF FREE STANDING COLUMNS AND TYPICAL PARTITION DETAILS SEE DRAWINGS A-0.0-506 THRU A-0.0-510.

BUILDING NOT DATED ARE IN THE PROCESS OF COMPLETION

CONTRACT	BID	DRAWING	date 6-9-69		
		1	1-20-70	A-21	L.L.
		1	1-20-70	A-26	L.L.
		1	1-20-70	A-27	L.C.
		1	5-28-69	A-25	D.L.
		1	7-10-69	A-21	P.T.
		1	5-29-69	A-26	D.L.
		1	5-22-69	A-17	WWK
		1	8-1-69	A-10	D.G.
6-10-71	A-1.06	DT	1	6-10-69	A-5	D.G.
4-2-70	A-1.05	L.L.	1	8-8-68		D.L.

NO.	DATE	DWG. NO.	BY
REVISIONS			

NO.	DATE	DWG. NO.	BY
REVISIONS			

APPROVED: CHIEF, PLANNING DIVISION — DATE

THE WORLD TRADE CENTER

THE PORT OF NEW YORK AUTHORITY

MINORU YAMASAKI & ASSOCIATES — MINORU YAMASAKI, ARCHITECT
EMERY ROTH & SONS — RICHARD ROTH, ARCHITECT
WORTHINGTON, SKILLING, HELLE & JACKSON — STRUCTURAL ENGINEERS
JAROS, BAUM & BOLLES — MECHANICAL ENGINEERS
JOSEPH R. LORING & ASSOCIATES — ELECTRICAL ENGINEERS
THE PORT OF NEW YORK AUTHORITY — PAYMENT, UTILITIES, TUNNELS & LIGHTING

TITLE: 25TH FLOOR CORE PLAN

DRAWN		CHECKED	
SCALE	1/16"=1'-0"	DATE	7-9-69
PROJECT NUMBER		SHEET	
DRAWING NUMBER	A-A-49		