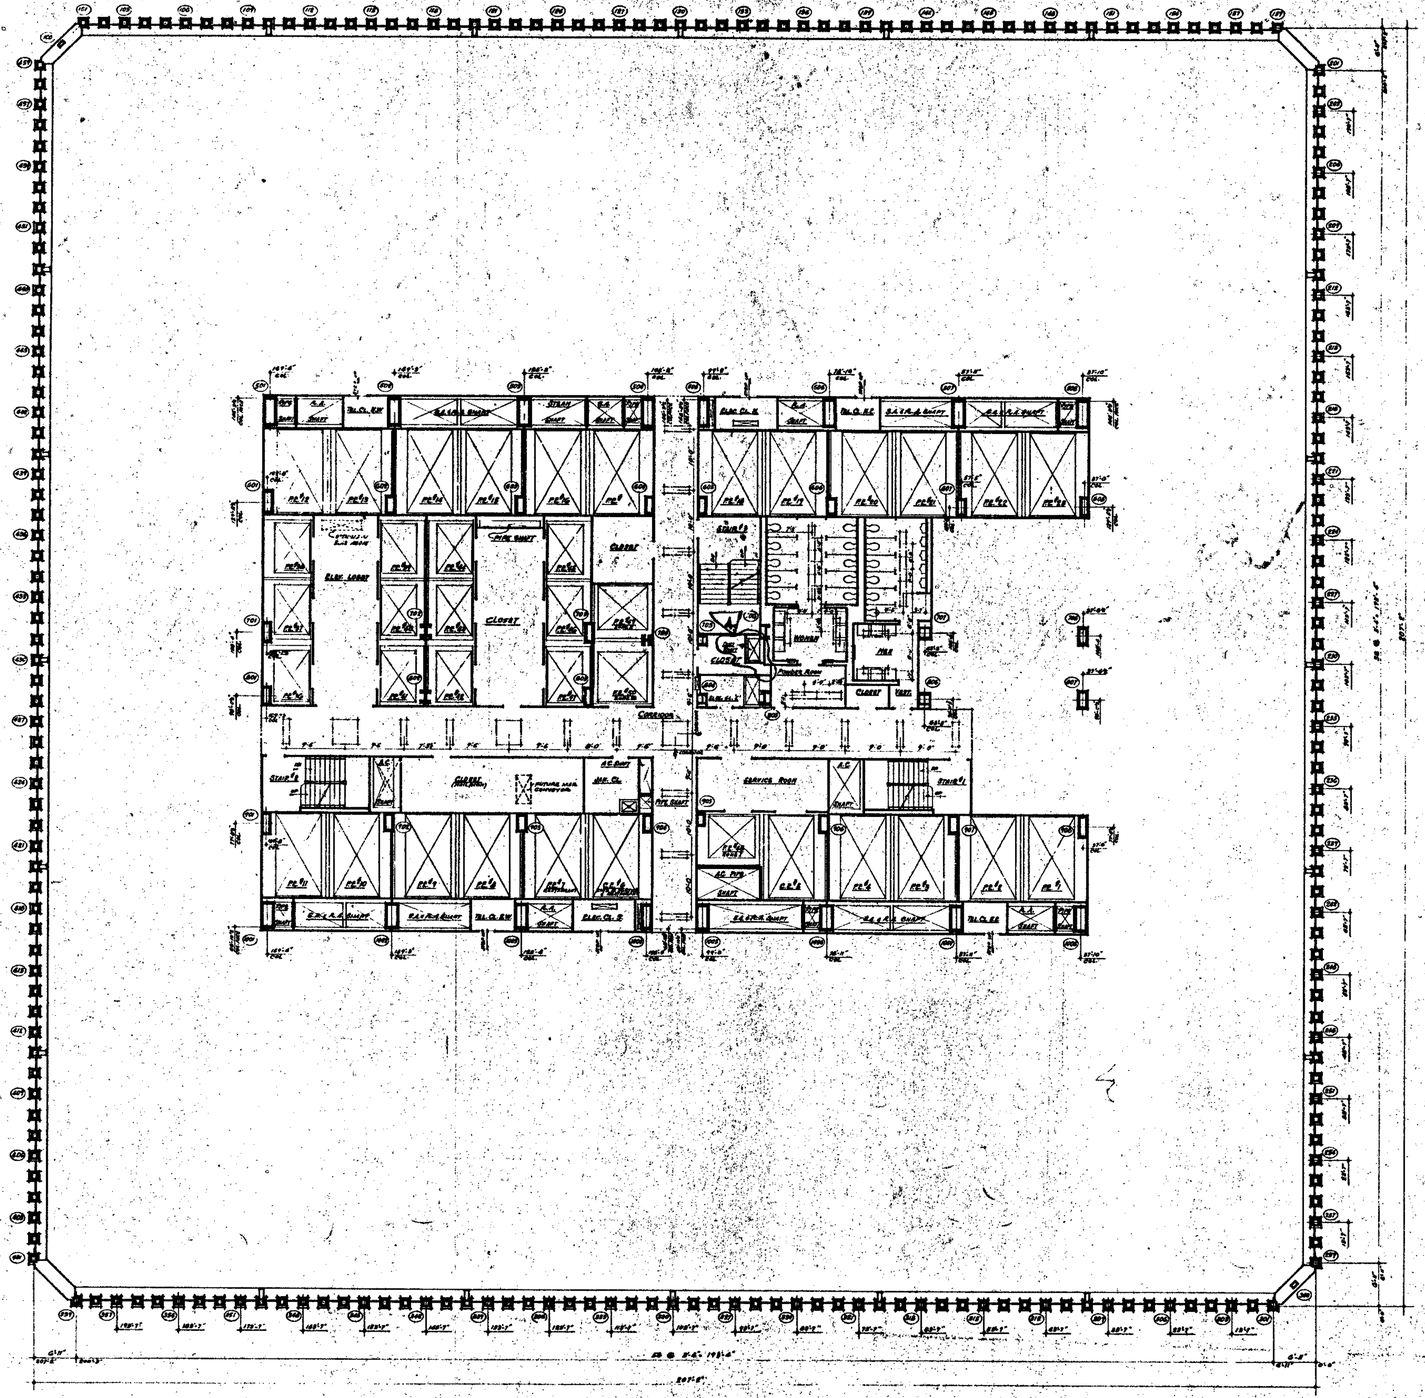


NORTH

NOTES

1. FOR GENERAL NOTES, KEY TO MATERIALS SYMBOLS, ABBREVIATIONS, FINISH SCHEDULES, DOOR SCHEDULES AND SCHEDULES OF DRAWINGS SEE DRAWINGS A-0.1 TO A-0.4
2. FOR COMPLETE DIMENSIONS AND NOTES IN CORE AREA SEE 4" SCALE CORE DRAWING A-1.4.58
3. ALL ELEVATIONS OTHER THAN TWO (100'-0") ARE IN RELATION TO FINISH FLOOR.
4. FOR MECHANICAL AND ELECTRICAL LAYOUTS SEE RESPECTIVE ENGINEERS DRAWINGS
5. ALL TRENCH HEADERS TO BE PREFINISHED AT UNDERSIDE OF SLAB FOR A WIDTH OF 4'-0" WITH A SMEARON TYPE PREPARATION. SEE ARCHITECTURAL SPECIFICATIONS FOR TYPE AND ELECTRICAL ENGINEERS AND CONTRACTORS APPROVED SHOP DRAWINGS FOR LOCATION AND EXTENT OF TRENCH HEADER AND PREPARATION.
6. CORRIDOR AND TOILET LIGHTING LAYOUTS AS SHOWN FOR ALL OTHER LIGHTING SEE ELECTRICAL DRAWINGS AND ARCHITECTURAL DETAILS
7. FINISH FLOOR ELEVATION AND TOP OF SLAB ELEVATIONS ARE (15'-0") UNLESS OTHERWISE SHOWN. DATUM = M.S.L.
8. WHERE NO SUSPENDED CEILINGS ARE CALLED FOR, SUCH AS IN CLOSETS, STAIR PASSAGES ETC., BOTTOM ELEVATION OF ALL PIPING AND ELECTRICAL SHALL BE LIMITED TO 8'-6" ABOVE FINISHED FLOOR TO PROVIDE FOR FUTURE CEILING INSTALLATION AND CLEARANCE OF FULL HEIGHT DOORS.
9. EXTENT OF PUBLIC CORRIDOR CEILING IS INDICATED THUS: _____

BULLETINS NOT DATED ARE IN THE PROCESS OF COMPLETION

REVISIONS				REVISIONS			
NO.	DATE	DWG. NO.	BY	NO.	DATE	DWG. NO.	BY
				4	9-20-57	A-1.64	D.T.
				3	1-30-56	A-1.58	L.L.
				2	6-10-55	A-1.53	D.L.
				1	2-21-55	A-1.17	D.L.

1/8"-1'-0" 0 4 8 16 24 32

THE WORLD TRADE CENTER
THE PORT OF NEW YORK AUTHORITY

MINORU YAMASAKI & ASSOCIATES — MINORU YAMASAKI, ARCHITECT
EMERY ROTH & SONS — RICHARD ROTH, ARCHITECT
NORTHROP, OSBORN, HILLE & JACKSON — STRUCTURAL ENGINEERS
JAROS, BAUM & BOLLES — MECHANICAL ENGINEERS
JOSEPH R. LORING & ASSOCIATES — ELECTRICAL ENGINEERS
THE PORT OF NEW YORK AUTHORITY — DAVIES, RTILITIES, FOUNDATIONS

TITLE: 32ND FLOOR PLAN

DRAWN		CHECKED	
SCALE	1/8"-1'-0"	DATE	7-31-57
PROJECT SUPERVISOR		REVISED	—
DRAWING NO.	A-A-53		